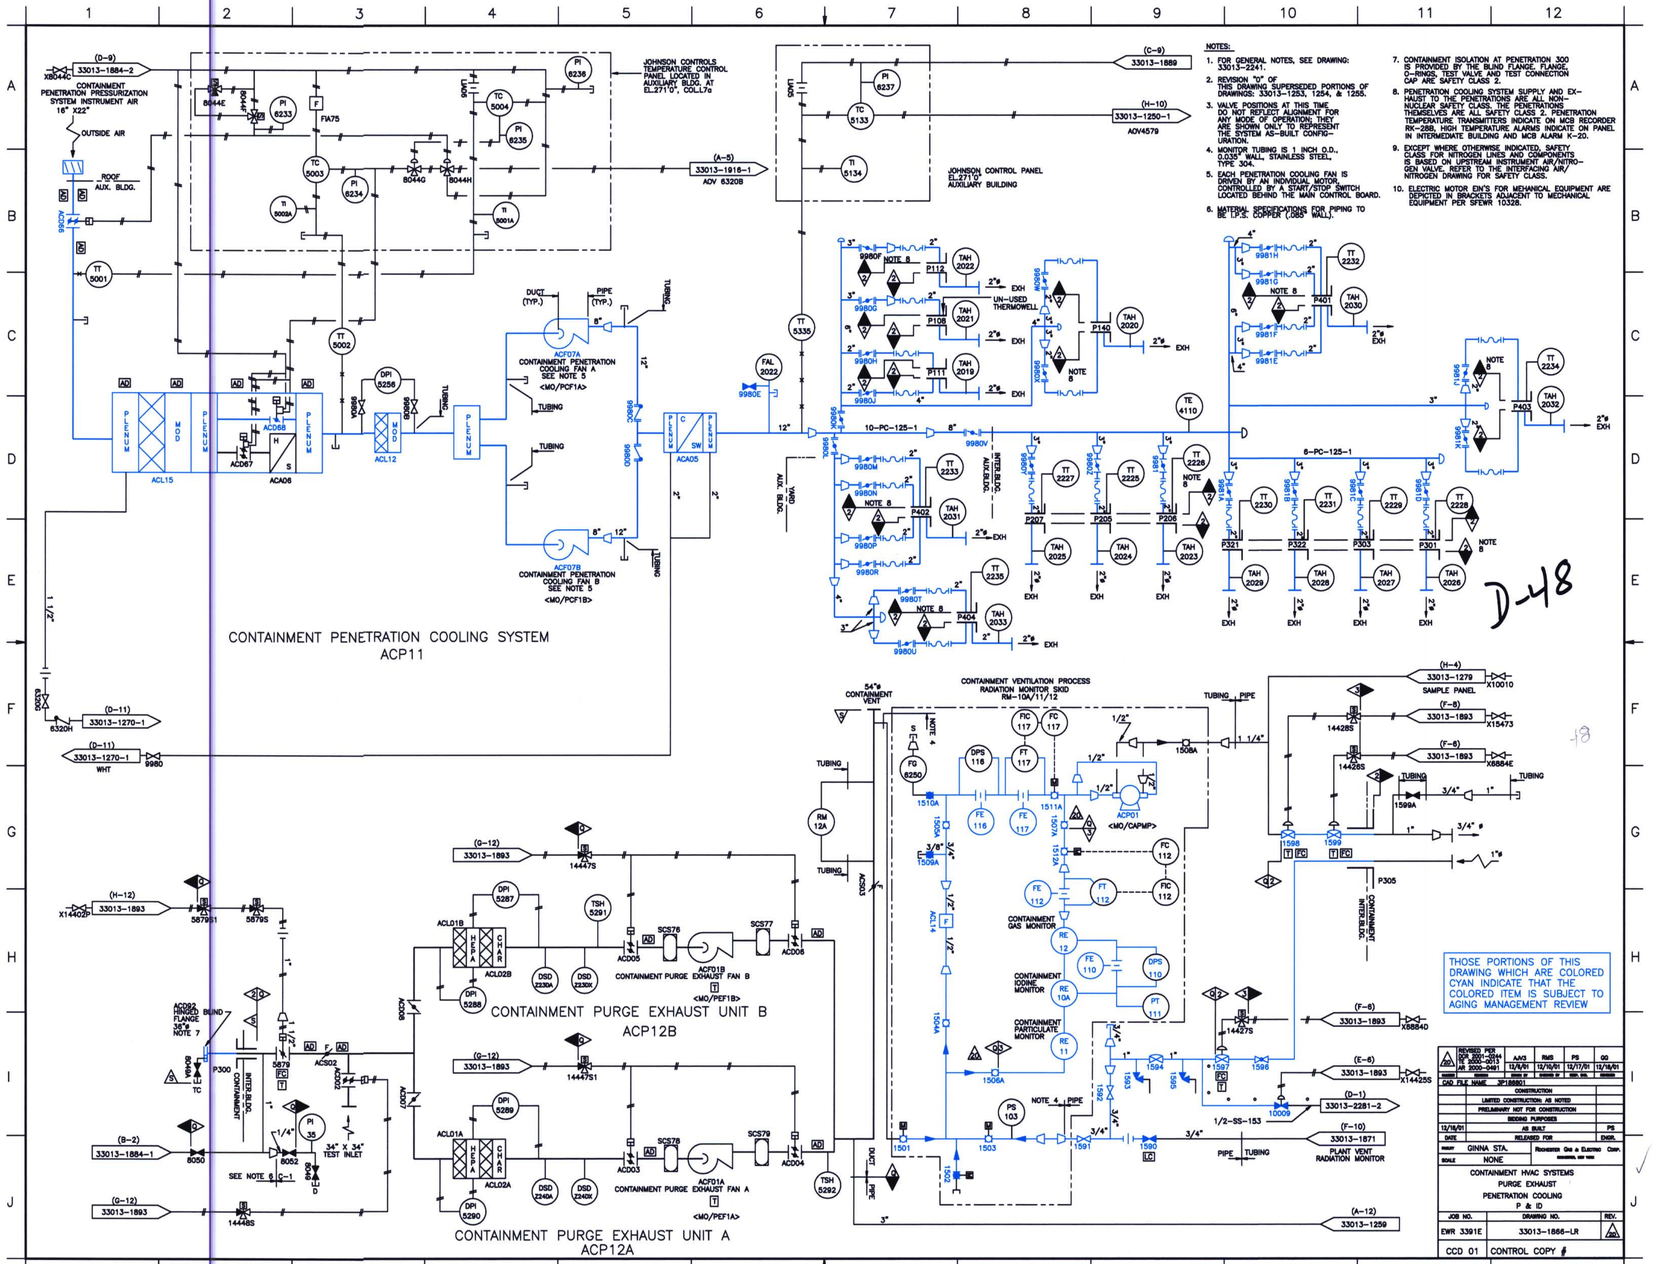
CONTAINMENT PENETRATION COOLING SYSTEM
ACP11
CONTAINMENT PURGE EXHAUST UNIT B
ACP12B
CONTAINMENT PURGE EXHAUST UNIT A
ACP12A
CONTAINMENT PENETRATION PRESSURIZATION SYSTEM INSTRUMENT AIR
JOHNSON CONTROL PANEL
AUXILIARY BUILDING
CONTAINMENT VENTILATION PROCESS RADIATION MONITOR SKID
THOSE PORTIONS OF THIS DRAWING WHICH ARE COLORED CYAN INDICATE THAT THE COLORED ITEM IS SUBJECT TO AGING MANAGEMENT REVIEW
CONTAINMENT HVAC SYSTEMS
PURGE EXHAUST
PENETRATION COOLING
P & ID
EWR 3391E
33013-1866-LR
CONTROL COPY
D-48