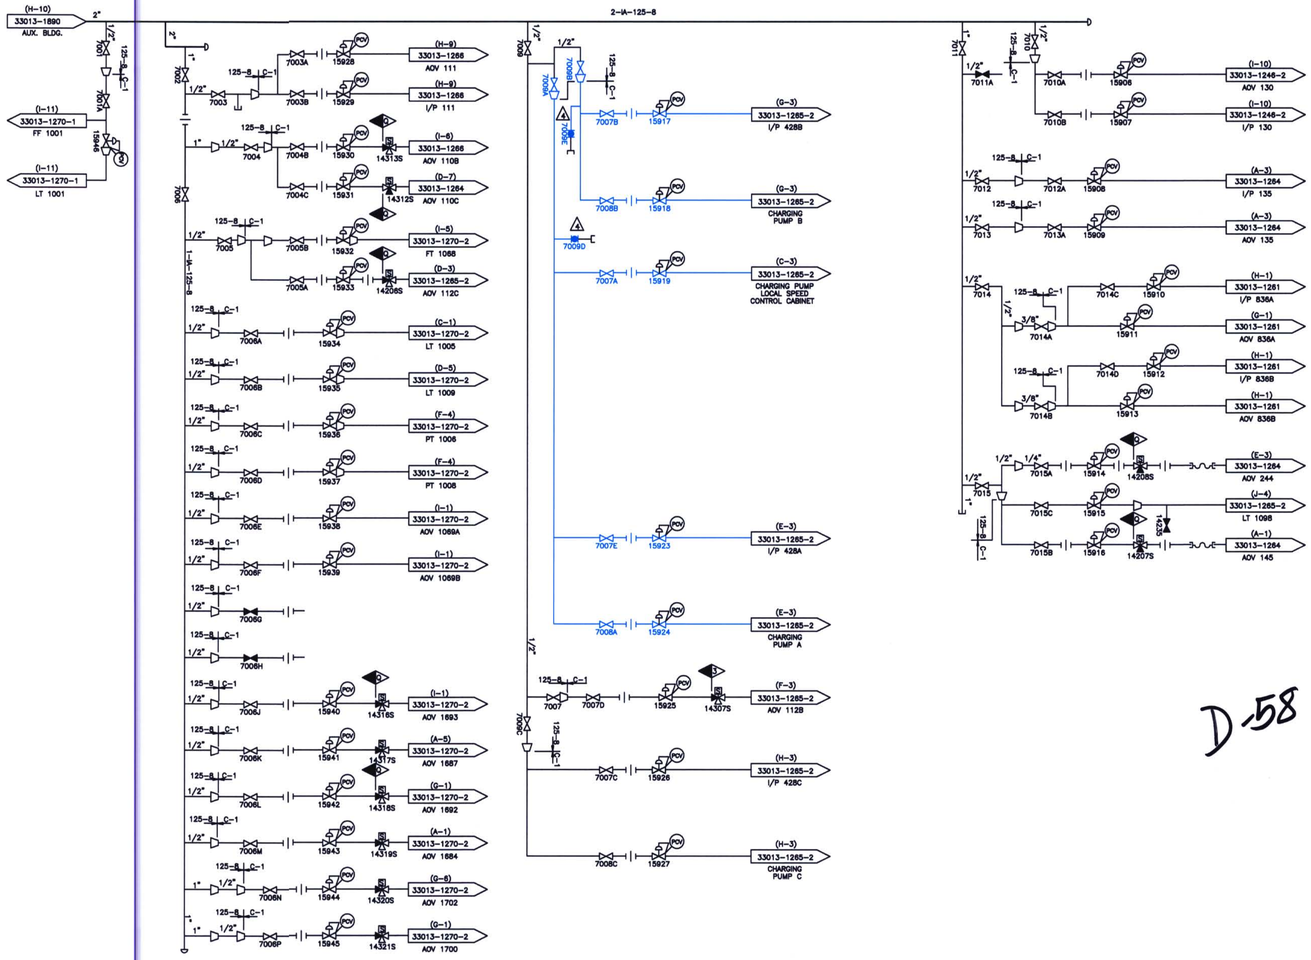

THOSE PORTIONS OF THIS DRAWING WHICH ARE COLORED CYAN INDICATE THAT THE COLORED ITEM IS SUBJECT TO AGING MANAGEMENT REVIEW

D-58

NOTES:

1. FOR GENERAL NOTES REFER TO DRAWING 33013-2241

REVISED PER DCR 2000-0251 PCR 98-018	AKG 11/3/00	RMS 11/13/00	CJH 11/21/00	JEP 11/27/00
CAD FILE NAME: 3P189101				
CONSTRUCTION				
LIMITED CONSTRUCTION AS NOTED				
PRELIMINARY NOT FOR CONSTRUCTION				
BIDDING PURPOSES				
11/27/00	AS BUILT			JEP
DATE	RELEASED FOR			ENGR.

PROJECT: GINNA STA.
SCALE: NONE
ROCHESTER GAS & ELECTRIC CORP.

INSTRUMENT AIR
AUXILIARY BUILDING
P & ID

JOB NO.	DRAWING NO.	REV.
EWR 3391E	33013-1891-LR	4

CCD 01 CONTROL COPY #