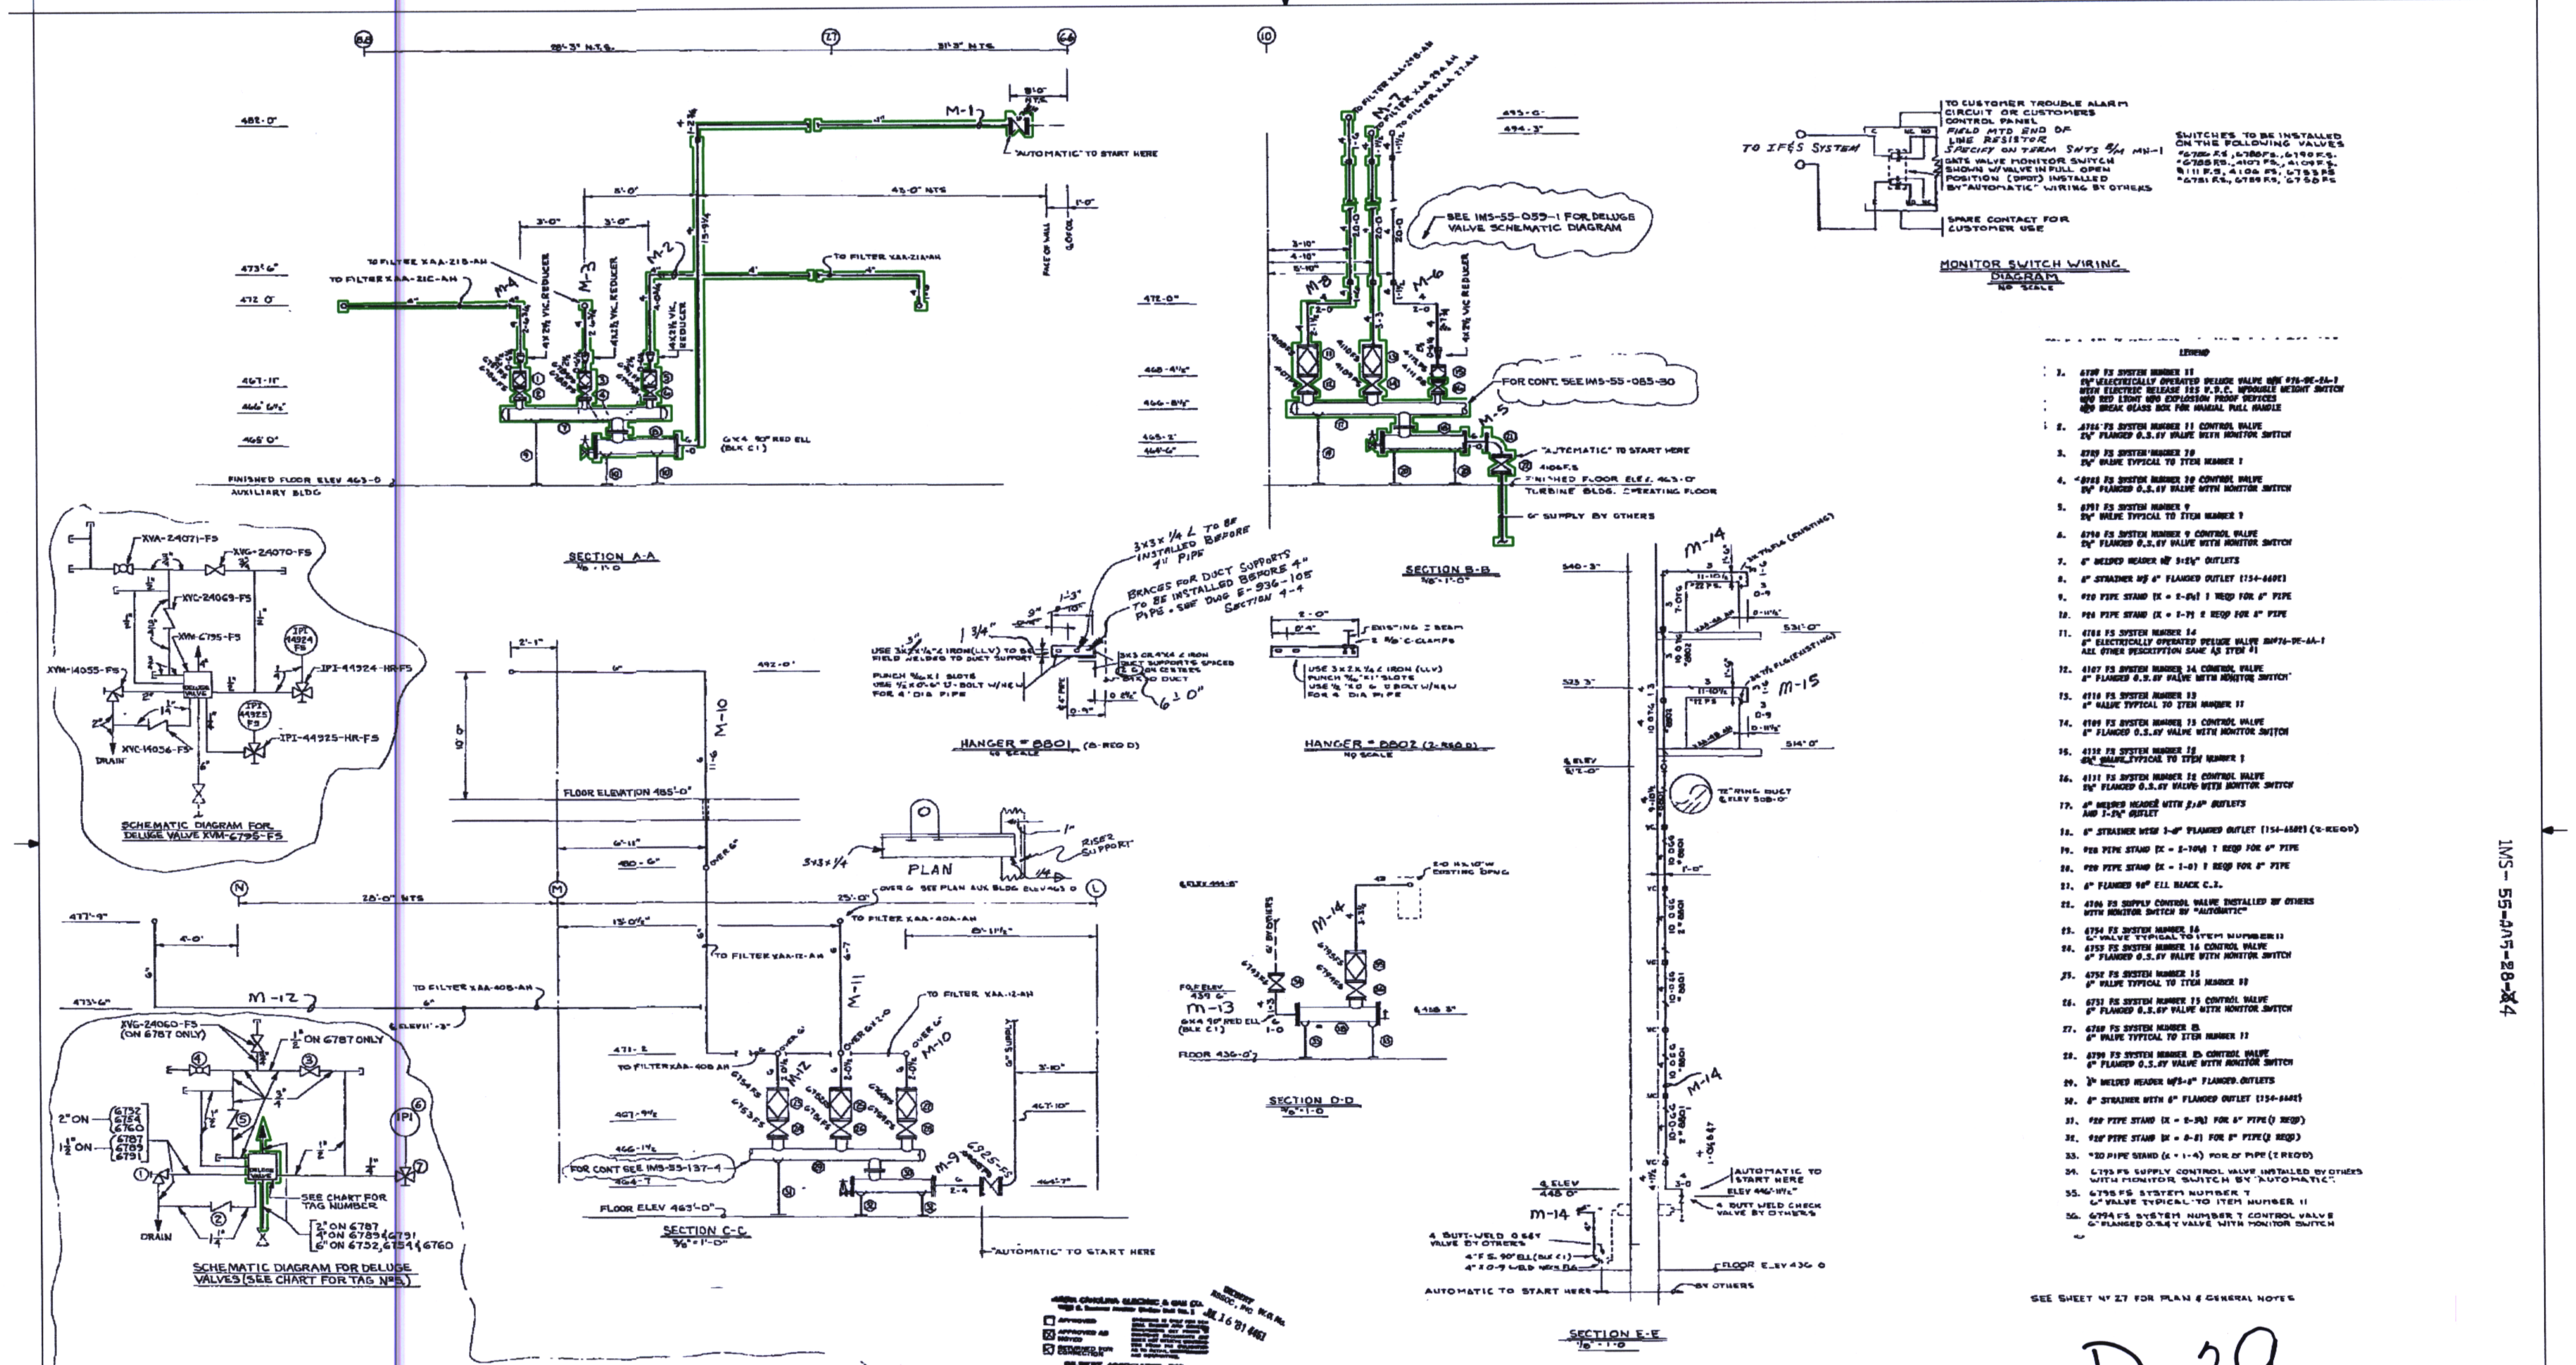

DELUGE VALVE TAG NUMBER	① TAG NUMBER	② TAG NUMBER	③ TAG NUMBER	④ TAG NUMBER	⑤ TAG NUMBER	⑥ TAG NUMBER	⑦ TAG NUMBER
XVM-6752-FS	XVM-14044-FS	XVC-14045-FS	XVG-24061-FS	XVA-24062-FS	XVC-24063-FS	IPI-44921-FS	IPI-44921-HR-FS
XVM-6754-FS	XVM-14047-FS	XVC-14046-FS	XVG-24038-FS	XVA-24039-FS	XVC-24040-FS	IPI-44912-FS	IPI-44912-HR-FS
XVM-6760-FS	XVM-14048-FS	XVC-14049-FS	XVG-24064-FS	XVA-24065-FS	XVC-24066-FS	IPI-44922-FS	IPI-44922-HR-FS
XVM-6787-FS	XVM-14051-FS	XVC-14050-FS	XVG-24057-FS	XVA-24058-FS	XVC-24059-FS	IPI-44920-FS	IPI-44920-HR-FS
XVM-6789-FS	XVM-14052-FS	XVC-14077-FS	XVG-24051-FS	XVA-24052-FS	XVC-24053-FS	IPI-44918-FS	IPI-44918-HR-FS
XVM-6791-FS	XVM-14054-FS	XVC-14053-FS	XVG-24054-FS	XVA-24055-FS	XVC-24056-FS	IPI-44919-FS	IPI-44919-HR-FS

LIST 'B NO PAINT MARK

PIPE SCHEDULE

"Automatic" Sprinkler CORPORATION OF AMERICA

TITLE: VALVE DETAILS - CHARCOAL FILTER PLENUMS

SOUTH CAROLINA ELECTRIC AND GAS CO.
VIRGIL C. SUMMER NUCLEAR STATION
UNIT NO1
JENKINSVILLE, S.C

DRAWN BY KW 6/1/78
SCALE- 3/8"-1-0 UNLESS NOTED
SHEET NO. 28 OF 30
CONTRACT NO. 47-200

D-39

VALVE DETAILS
CHARCOAL FILTER PLENUMS
VENDOR/DRAWING NO.: AMERICAN SPRINKLER CO.

DESIGN ENGINEERING
V. C. SUMMER NUCLEAR STATION JENKINSVILLE, S.C.

DRAWING NUMBER 1MS-55-085 SHT. NUMBER 28

PLEX Drawing TR00160-004