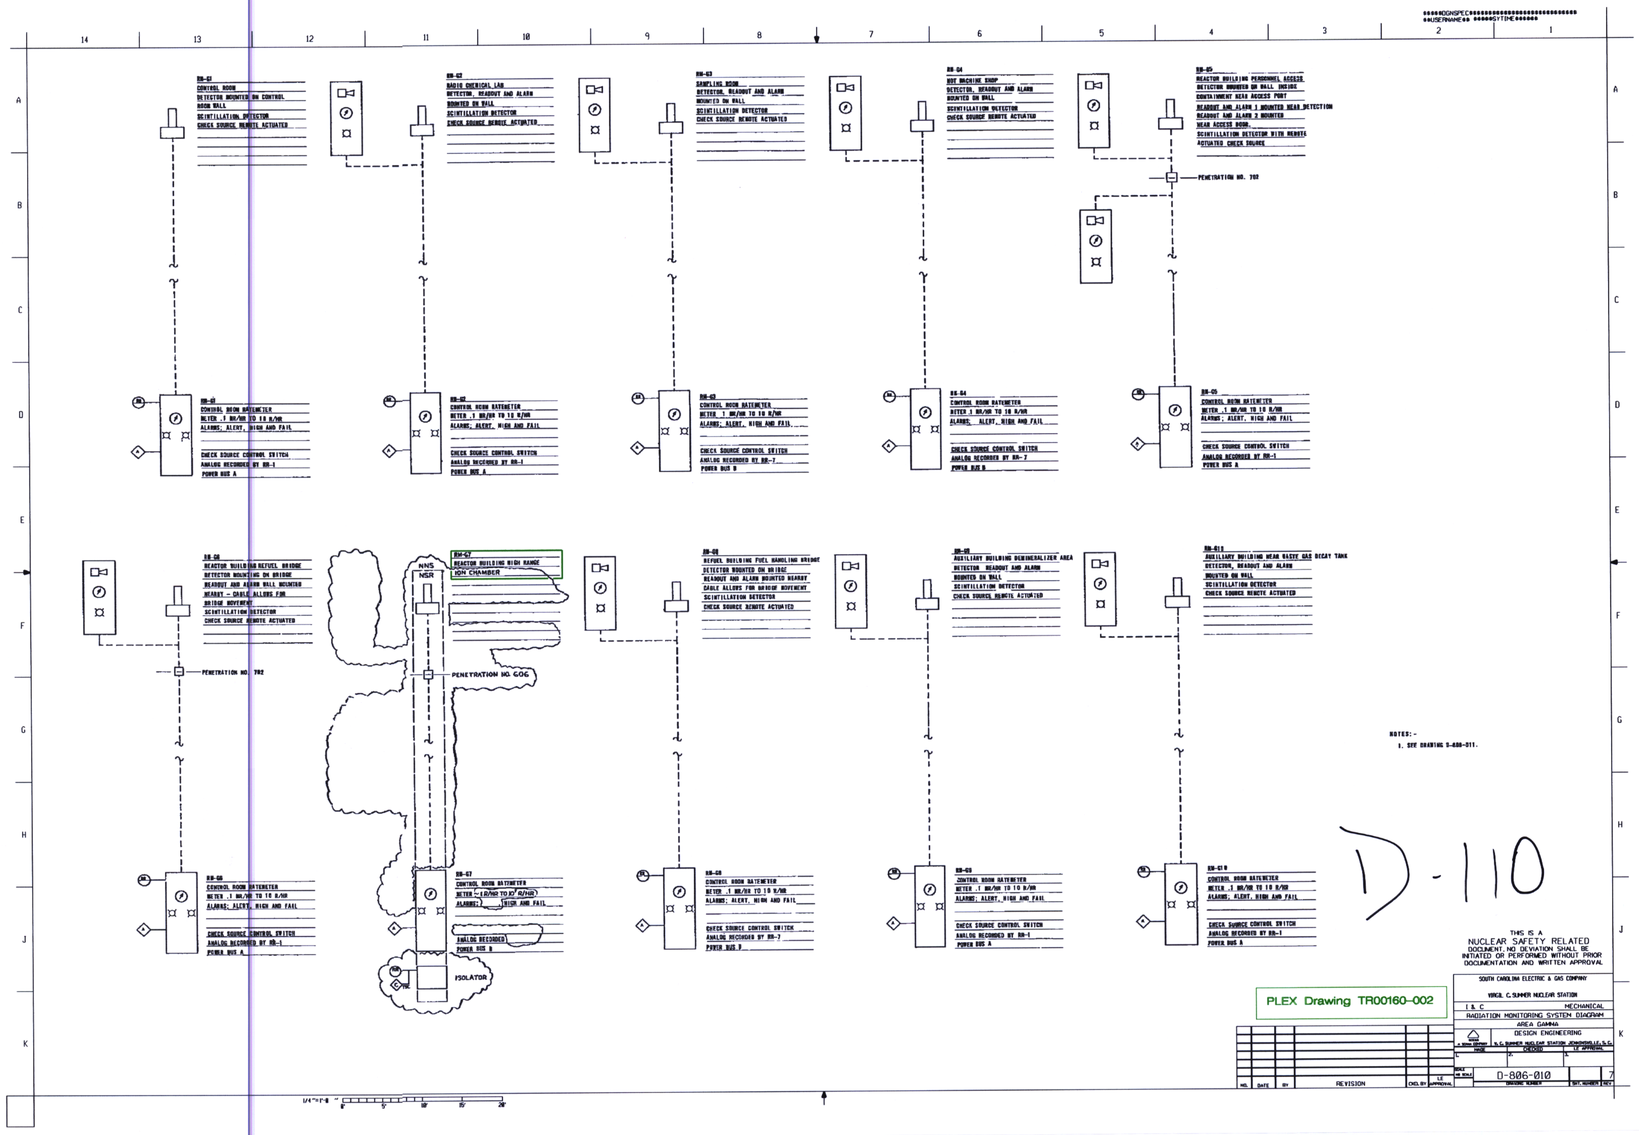

RM-67
REACTOR BUILDING HIGH RANGE
ION CHAMBER
NNS
NSR
PENETRATION NO. 606
ISOLATOR
PENETRATION NO. 702
NOTES:-
1. SEE DRAWING D-806-011.
D-110
THIS IS A
NUCLEAR SAFETY RELATED
DOCUMENT, NO DEVIATION SHALL BE
INITIATED OR PERFORMED WITHOUT PRIOR
DOCUMENTATION AND WRITTEN APPROVAL
PLEX Drawing TR00160-002
SOUTH CAROLINA ELECTRIC & GAS COMPANY
VIRGIL C. SUMMER NUCLEAR STATION
I & C
MECHANICAL
RADIATION MONITORING SYSTEM DIAGRAM
AREA GAMMA
DESIGN ENGINEERING
D-806-010
REVISION