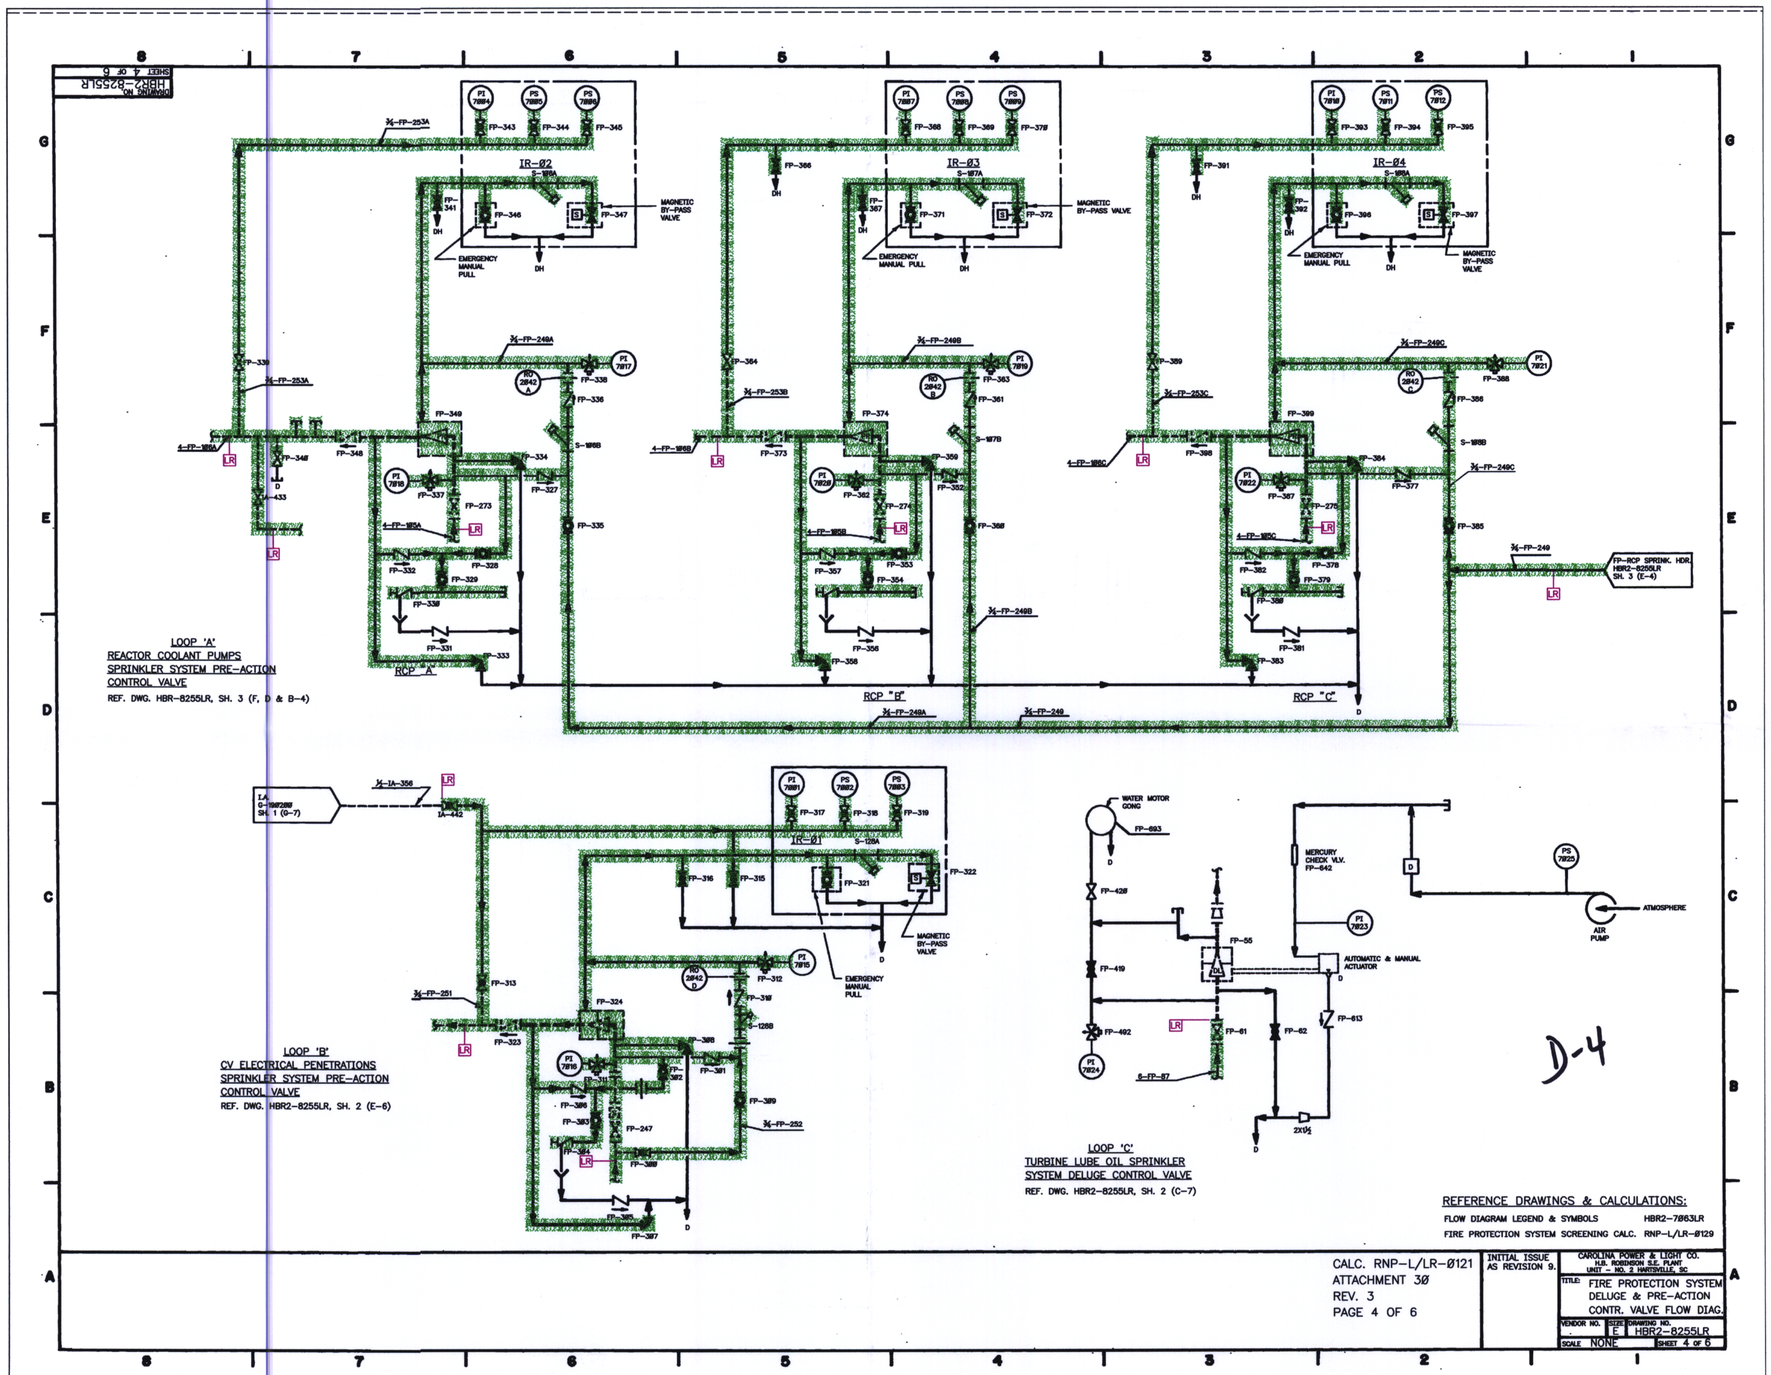

REFERENCE DRAWINGS & CALCULATIONS:

FLOW DIAGRAM LEGEND & SYMBOLS HBR2-7063LR

FIRE PROTECTION SYSTEM SCREENING CALC. RNP-L/LR-Ø129

CALC. RNP-L/LR-Ø121
ATTACHMENT 3Ø
REV. 3
PAGE 4 OF 6

INITIAL ISSUE AS REVISION 9.

CAROLINA POWER & LIGHT CO.
H.B. ROBINSON S.E. PLANT
UNIT - NO. 2 HARTSVILLE, SC

TITLE: FIRE PROTECTION SYSTEM DELUGE & PRE-ACTION CONTR. VALVE FLOW DIAG.

VENDOR NO. | SIZE E | DRAWING NO. HBR2-8255LR

SCALE NONE | SHEET 4 OF 6

...\DOCSOPEN\WENDY_PE\2ZWQ01_.DGN 08/07/02 11:52:08 AM