


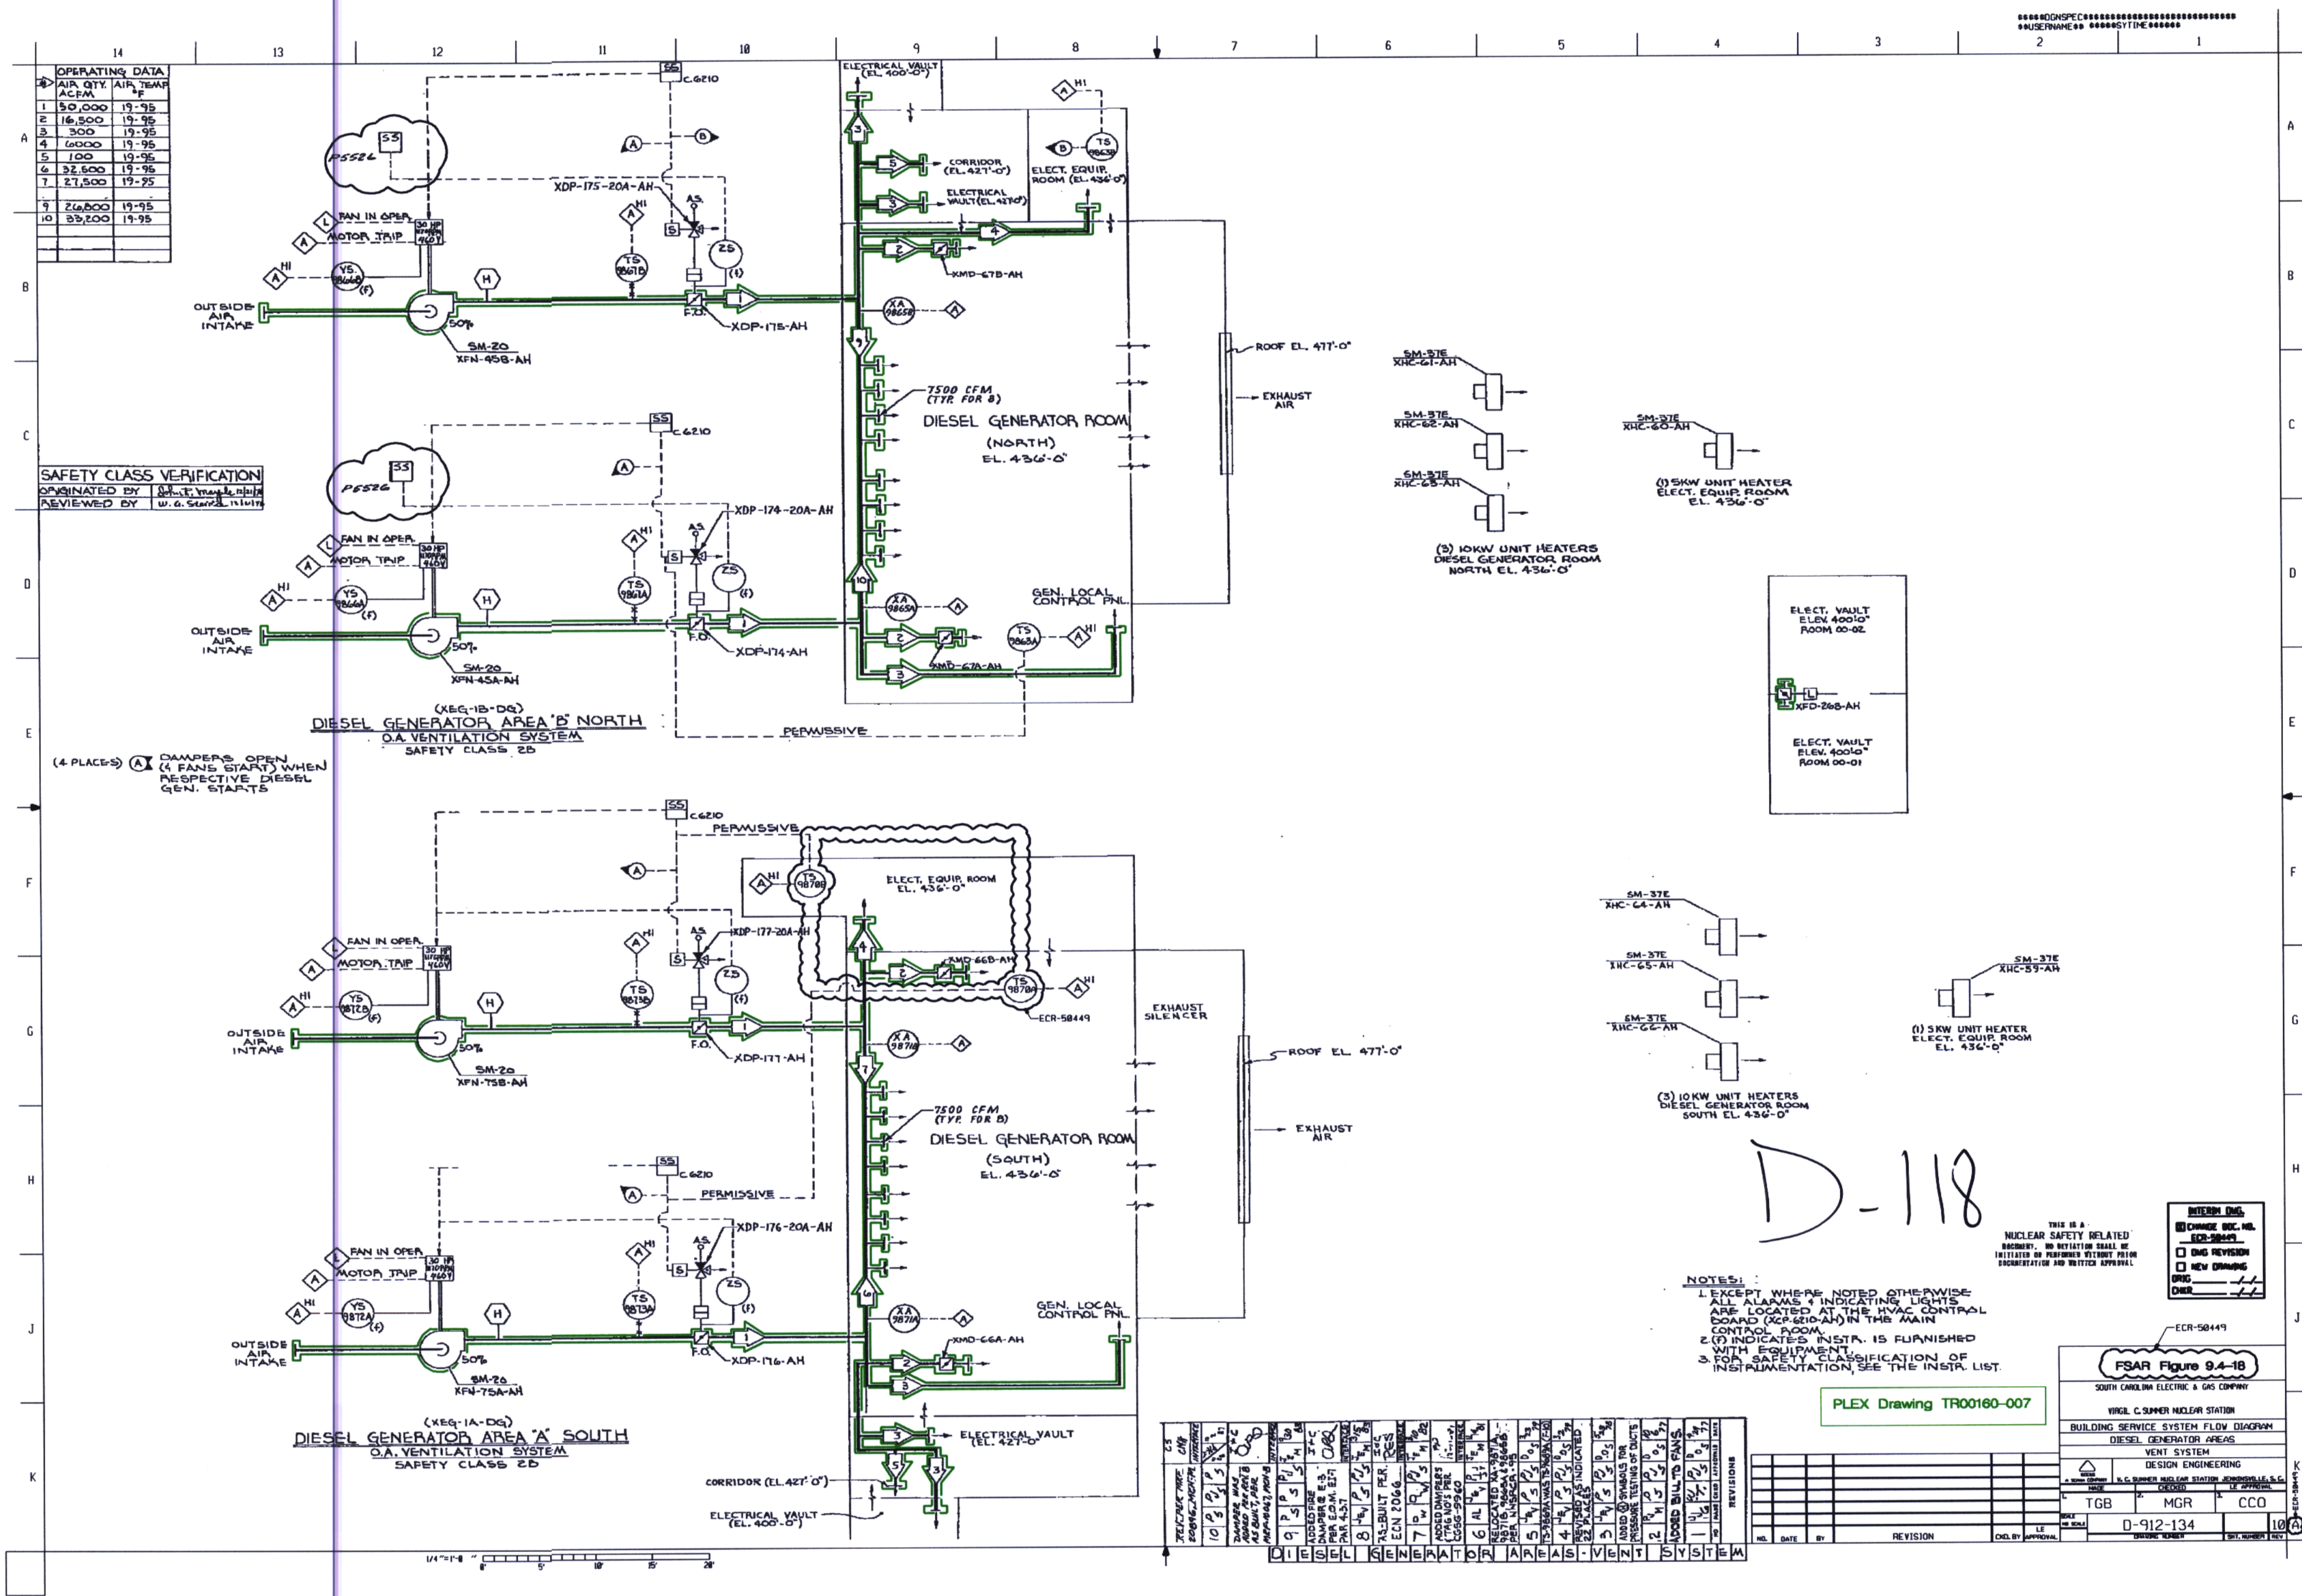

OPERATING DATA

1	AIR QTY	AIR TEMP
1	50,000	19-95
2	16,500	19-95

SAFETY CLASS VERIFICATION
ORIGINATED BY: [Signature]
REVIEWED BY: W. G. Smith, NTH

(4 PLACES) (A) DAMPERS OPEN
(A) FANS START WHEN
RESPECTIVE DIESEL
GEN. STARTS

- NOTES:
- 1. EXCEPT WHERE NOTED OTHERWISE ALL ALARMS & INDICATING LIGHTS ARE LOCATED AT THE HVAC CONTROL BOARD (XCP-6210-AH) IN THE MAIN CONTROL ROOM.
 - 2. (P) INDICATES INSTR. IS FURNISHED WITH EQUIPMENT.
 - 3. FOR SAFETY CLASSIFICATION OF INSTRUMENTATION, SEE THE INSTR. LIST.

PLEX Drawing TR00160-007





SOUTH CAROLINA ELECTRIC & GAS COMPANY
VIRAL C. SUMNER NUCLEAR STATION
BUILDING SERVICE SYSTEM FLOW DIAGRAM
DIESEL GENERATOR AREAS
VENT SYSTEM
DESIGN ENGINEERING
TGB MGR CCO
D-912-134
10