DWG PATH: I:\DIV82\PROJECTS\5816009\DWG\fig-06.DWG acb

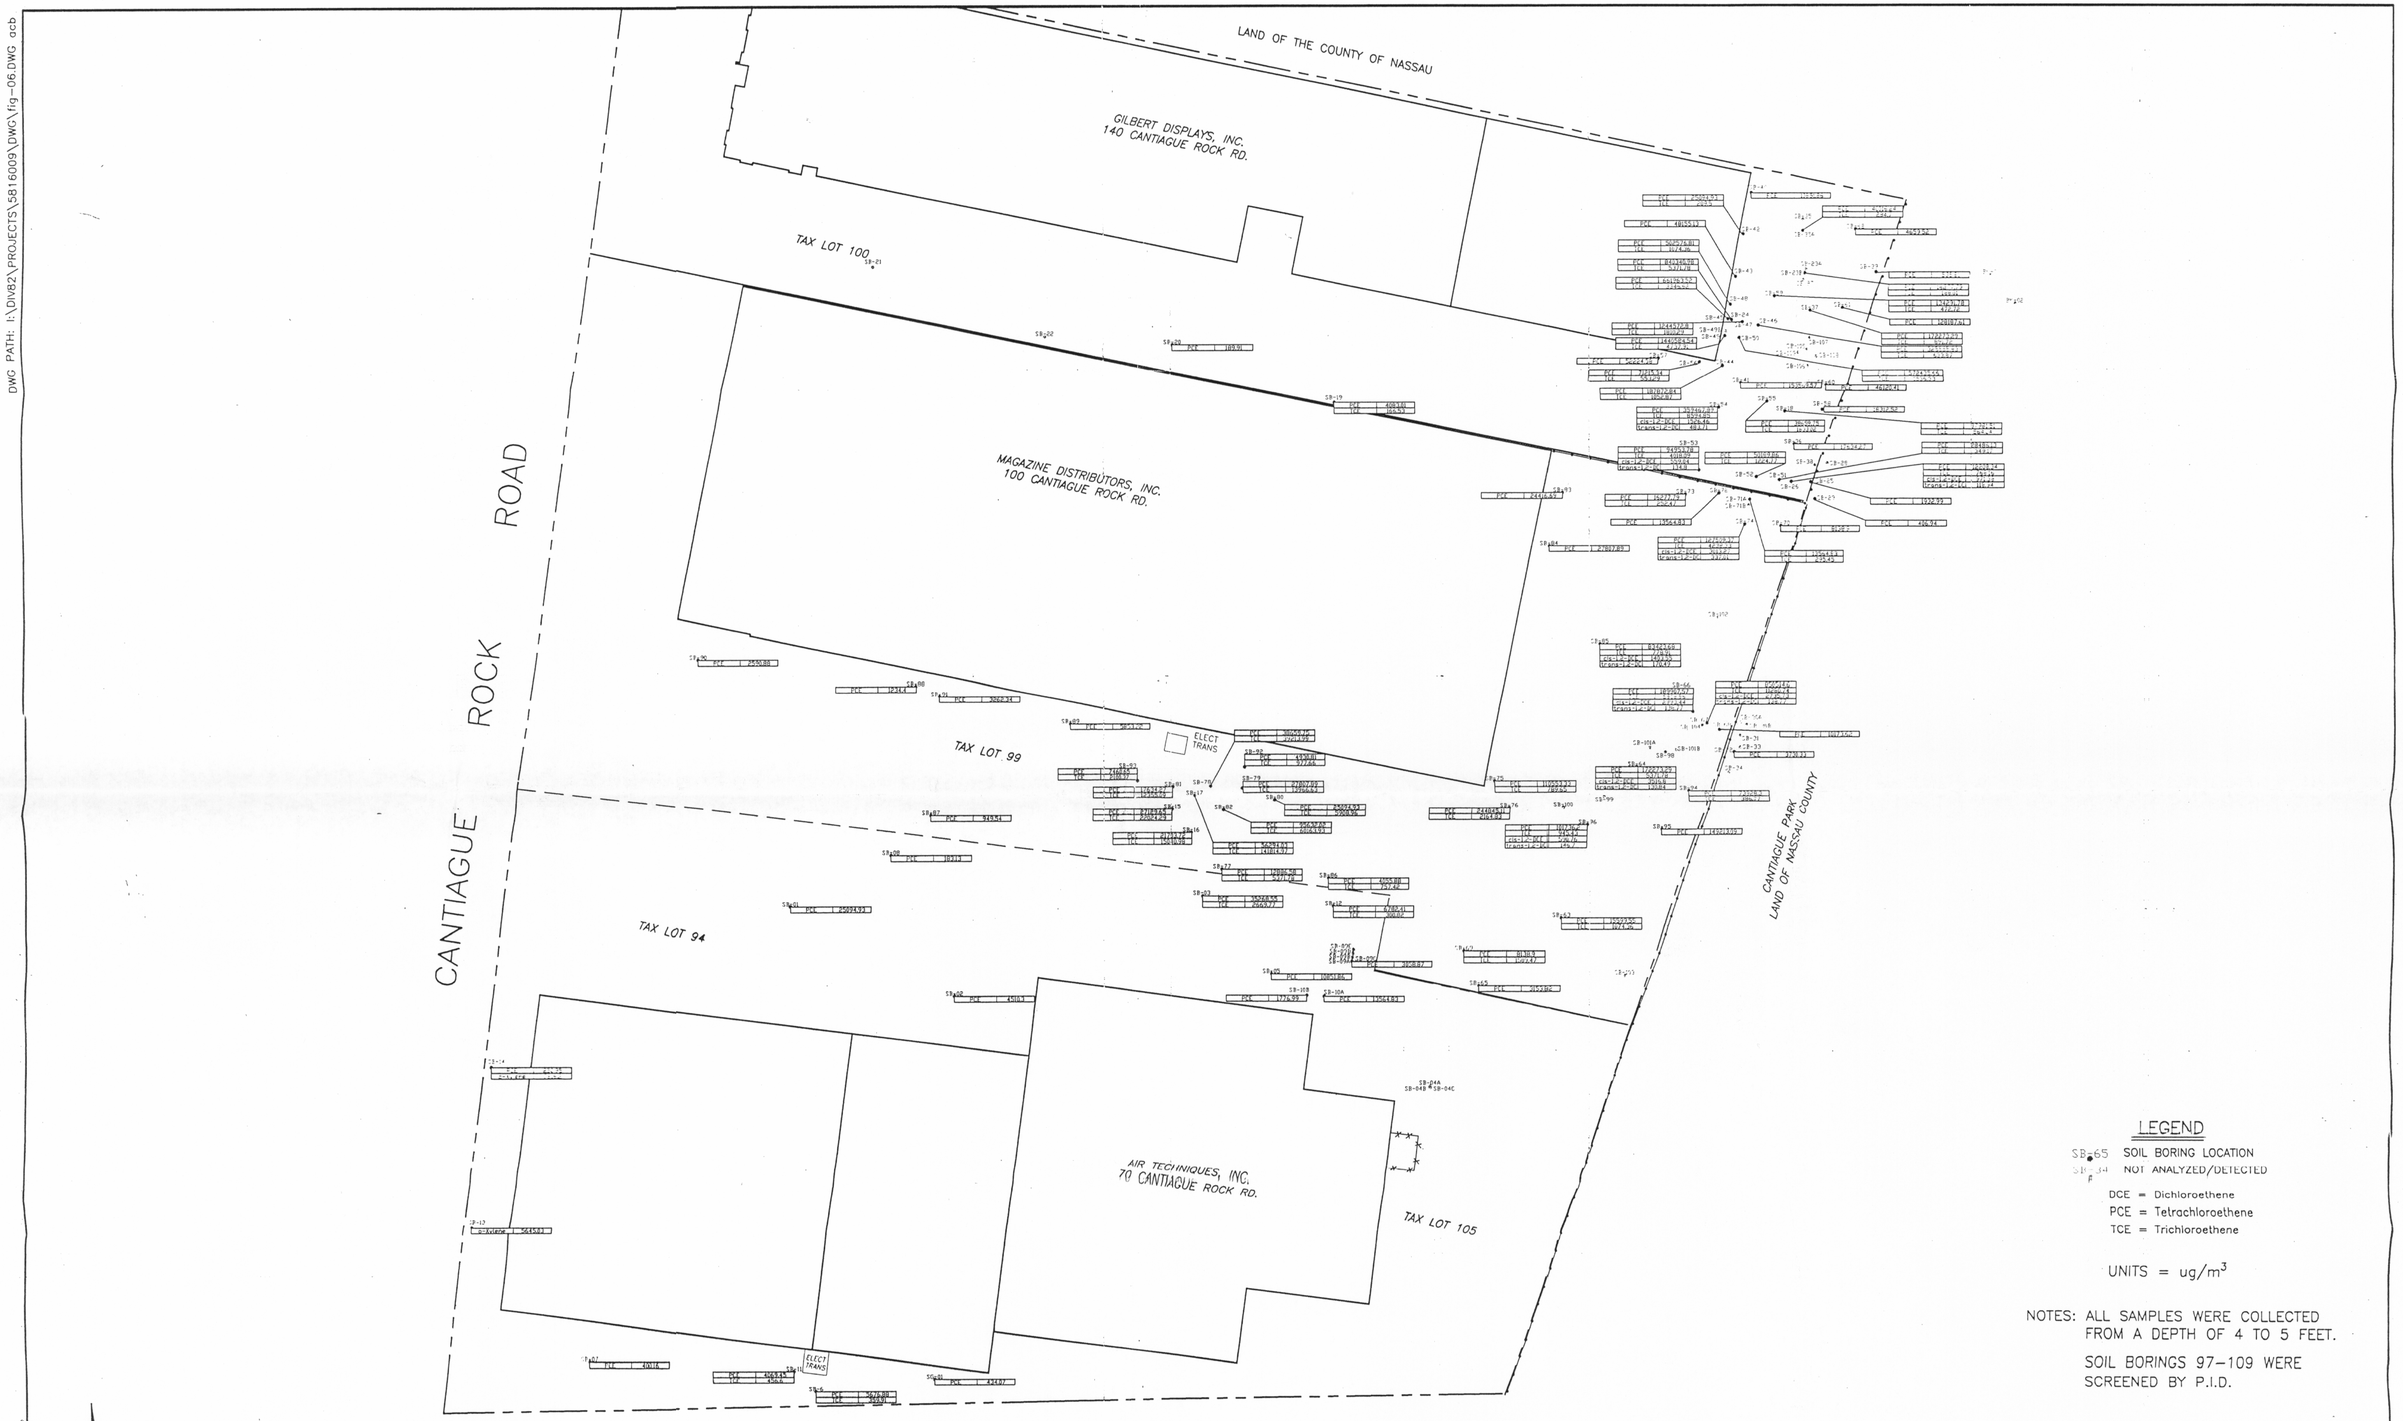

LEGEND

SB-65 SOIL BORING LOCATION

SB-34 NOT ANALYZED/DETECTED

DCE = Dichloroethene
PCE = Tetrachloroethene
TCE = Trichloroethene

UNITS = ug/m^3

NOTES: ALL SAMPLES WERE COLLECTED FROM A DEPTH OF 4 TO 5 FEET.

SOIL BORINGS 97-109 WERE SCREENED BY P.I.D.

D-05

IT IS A VIOLATION OF LAW FOR ANY PERSON, UNLESS ACTING UNDER THE DIRECTION OF A LICENSED ENGINEER, TO ALTER THIS DOCUMENT.

THIS DRAWING WAS PREPARED AT THE SCALE INDICATED IN THE TITLE BLOCK. INACCURACIES IN THE STATED SCALE MAY BE INTRODUCED WHEN DRAWINGS ARE REPRODUCED BY ANY MEANS. USE THE GRAPHIC SCALE BAR IN THE TITLE BLOCK TO DETERMINE THE ACTUAL SCALE OF THIS DRAWING.

IN CHARGE OF _____

DESIGNED BY _____ CHECKED BY _____

DRAWN BY _____

40 0 40 80
1"=40'

NO.	DATE	REVISION	INIT.

O'BRIEN & GERE ENGINEERS INC.

GTE OPERATIONS SUPPORT INCORPORATED
FORMER SYLVANIA ELECTRIC PRODUCTS
INCORPORATED FACILITY
HICKSVILLE, NEW YORK

SOIL VAPOR DATA

FILE NO. 5816.009.706

DATE DEC. 1999

6