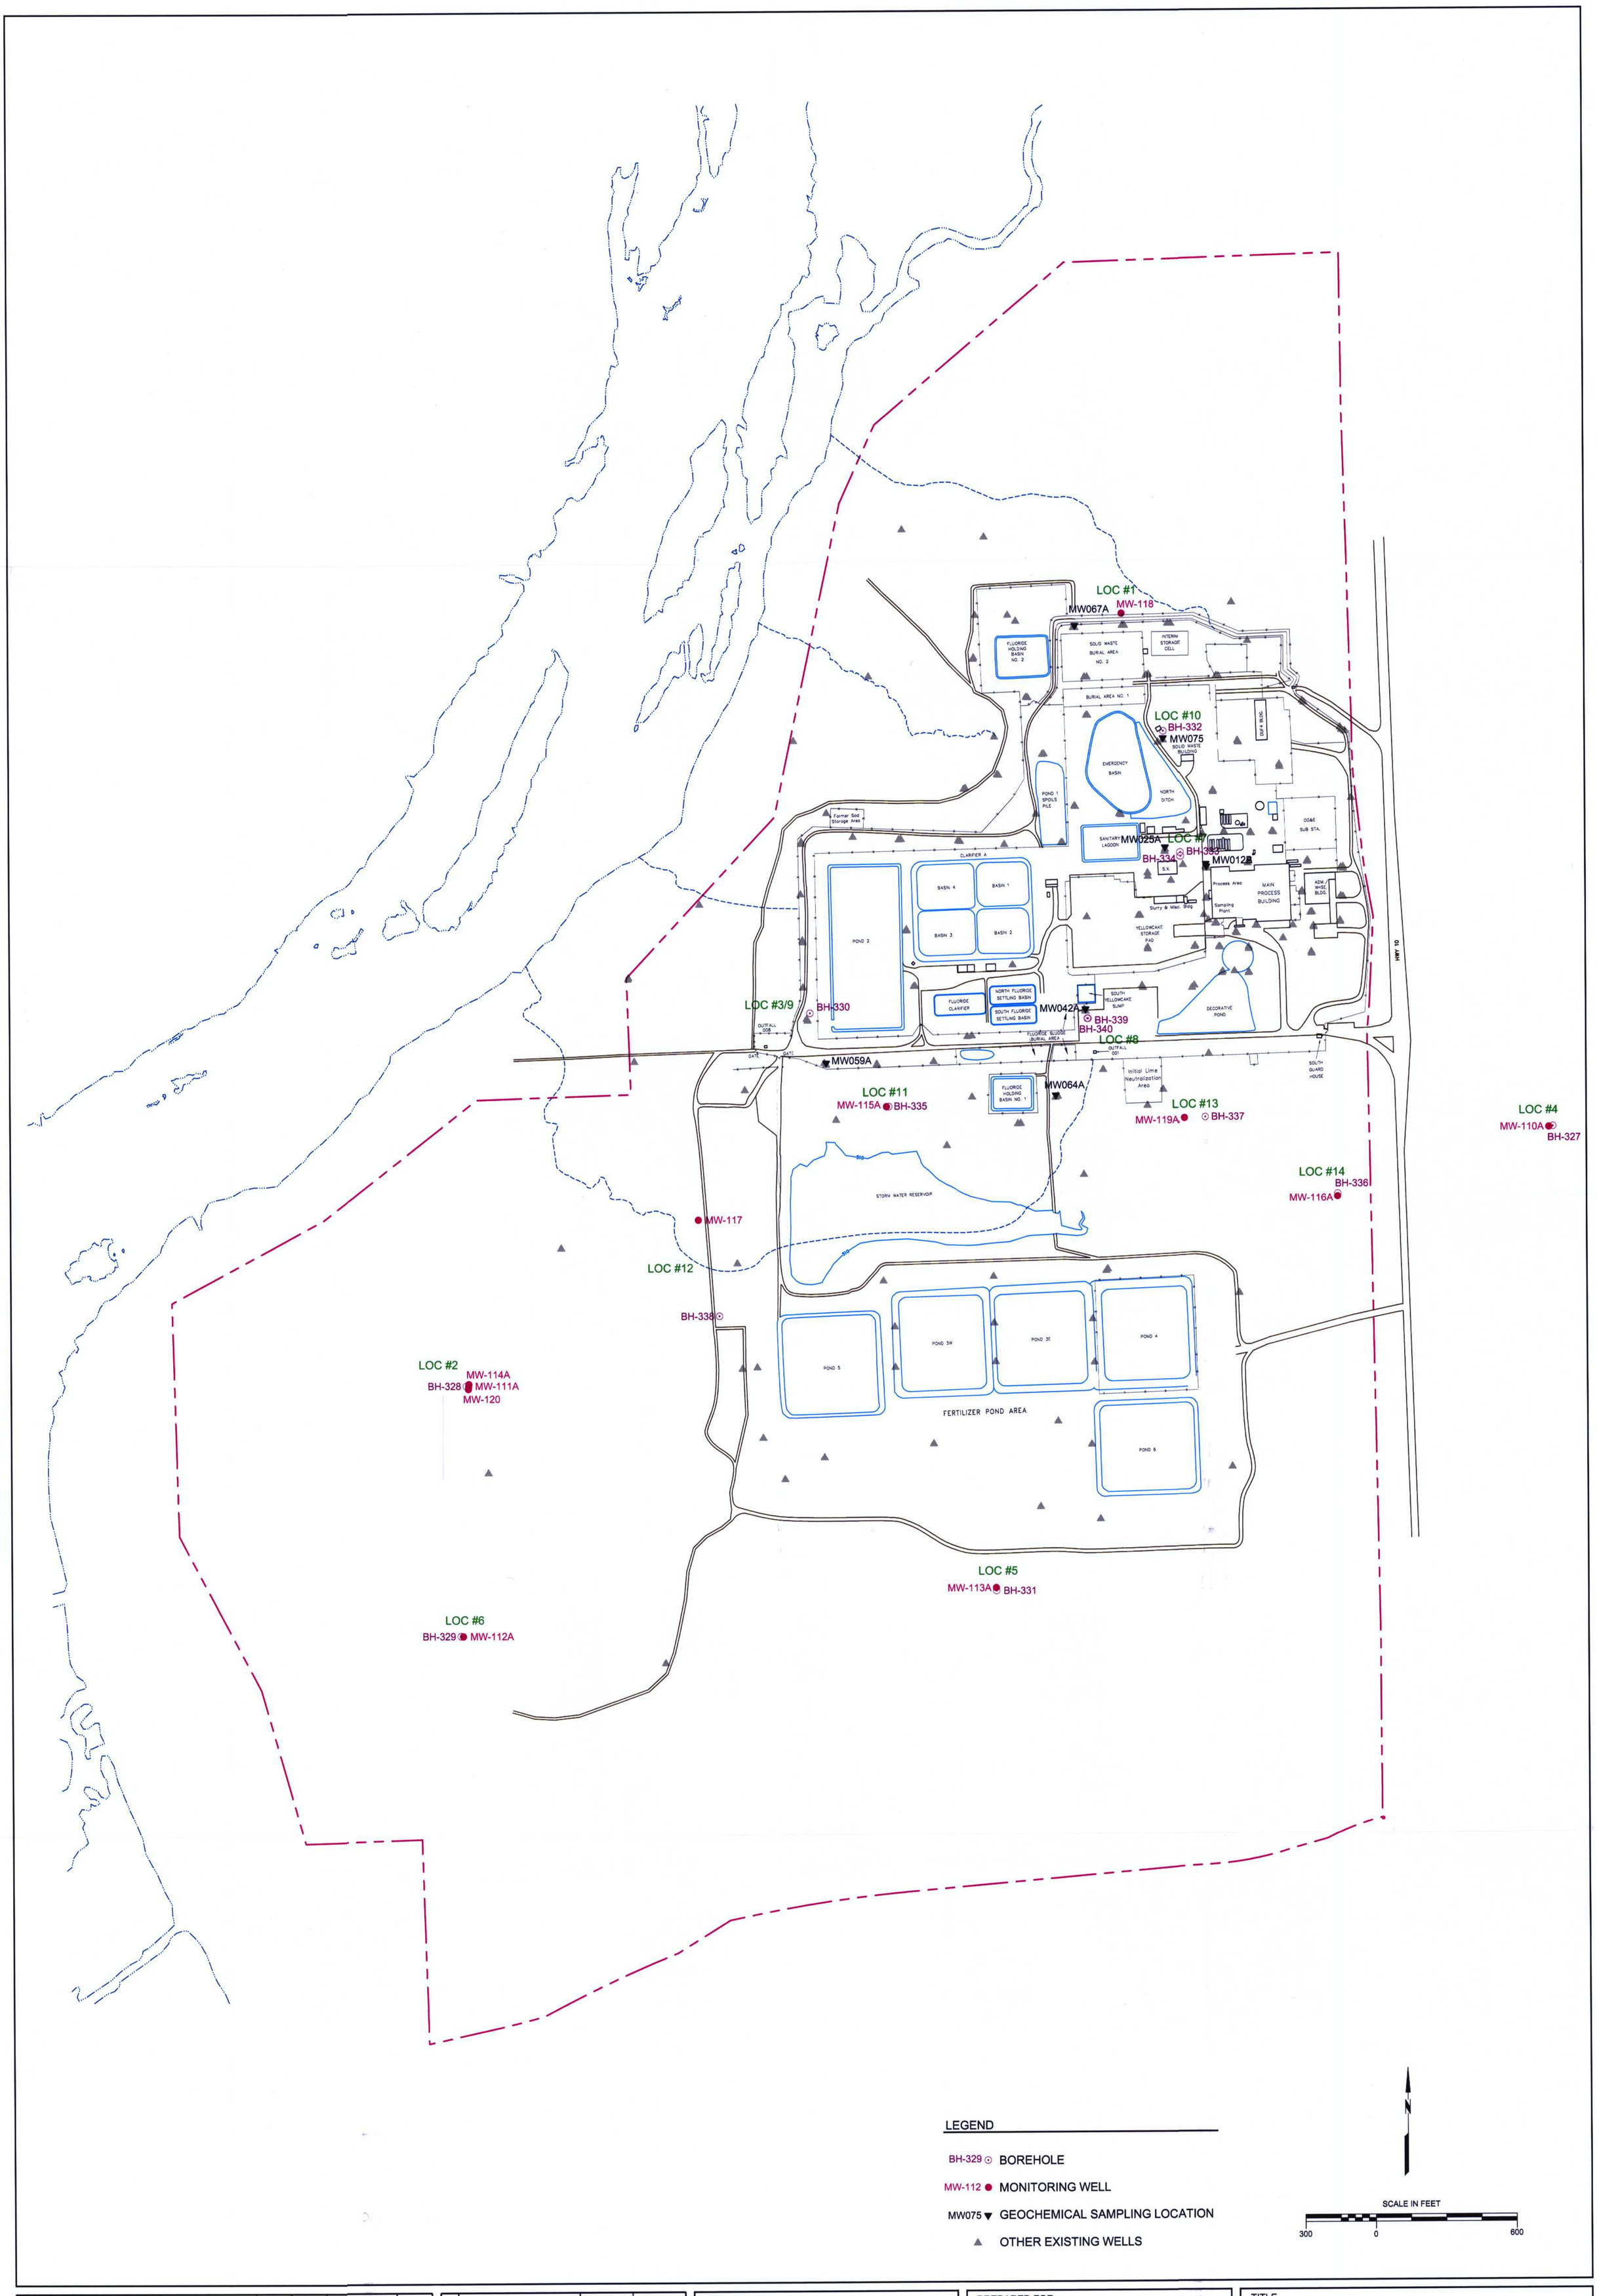

REVISIONS No.	DESCRIPTION	BY	CHKD.	APPROVED		DATE

DESIGNERS ENGINEERING RECORD	BY	DATE

PREPARED BY

MFG consulting scientists and engineers

PREPARED FOR

SEQUOYAH FUELS
A GENERAL ATOMICS COMPANY

TITLE

FIGURE 4-1
SMI WELL, BOREHOLE, AND GEOCHEMICAL SAMPLING LOCATIONS

PROJECT: 100734	DATE: SEPTEMBER 2002	DRAWING	REVISION
SCALE: AS SHOWN	ACAD FILE: WELLS-02.dwg		

D-01