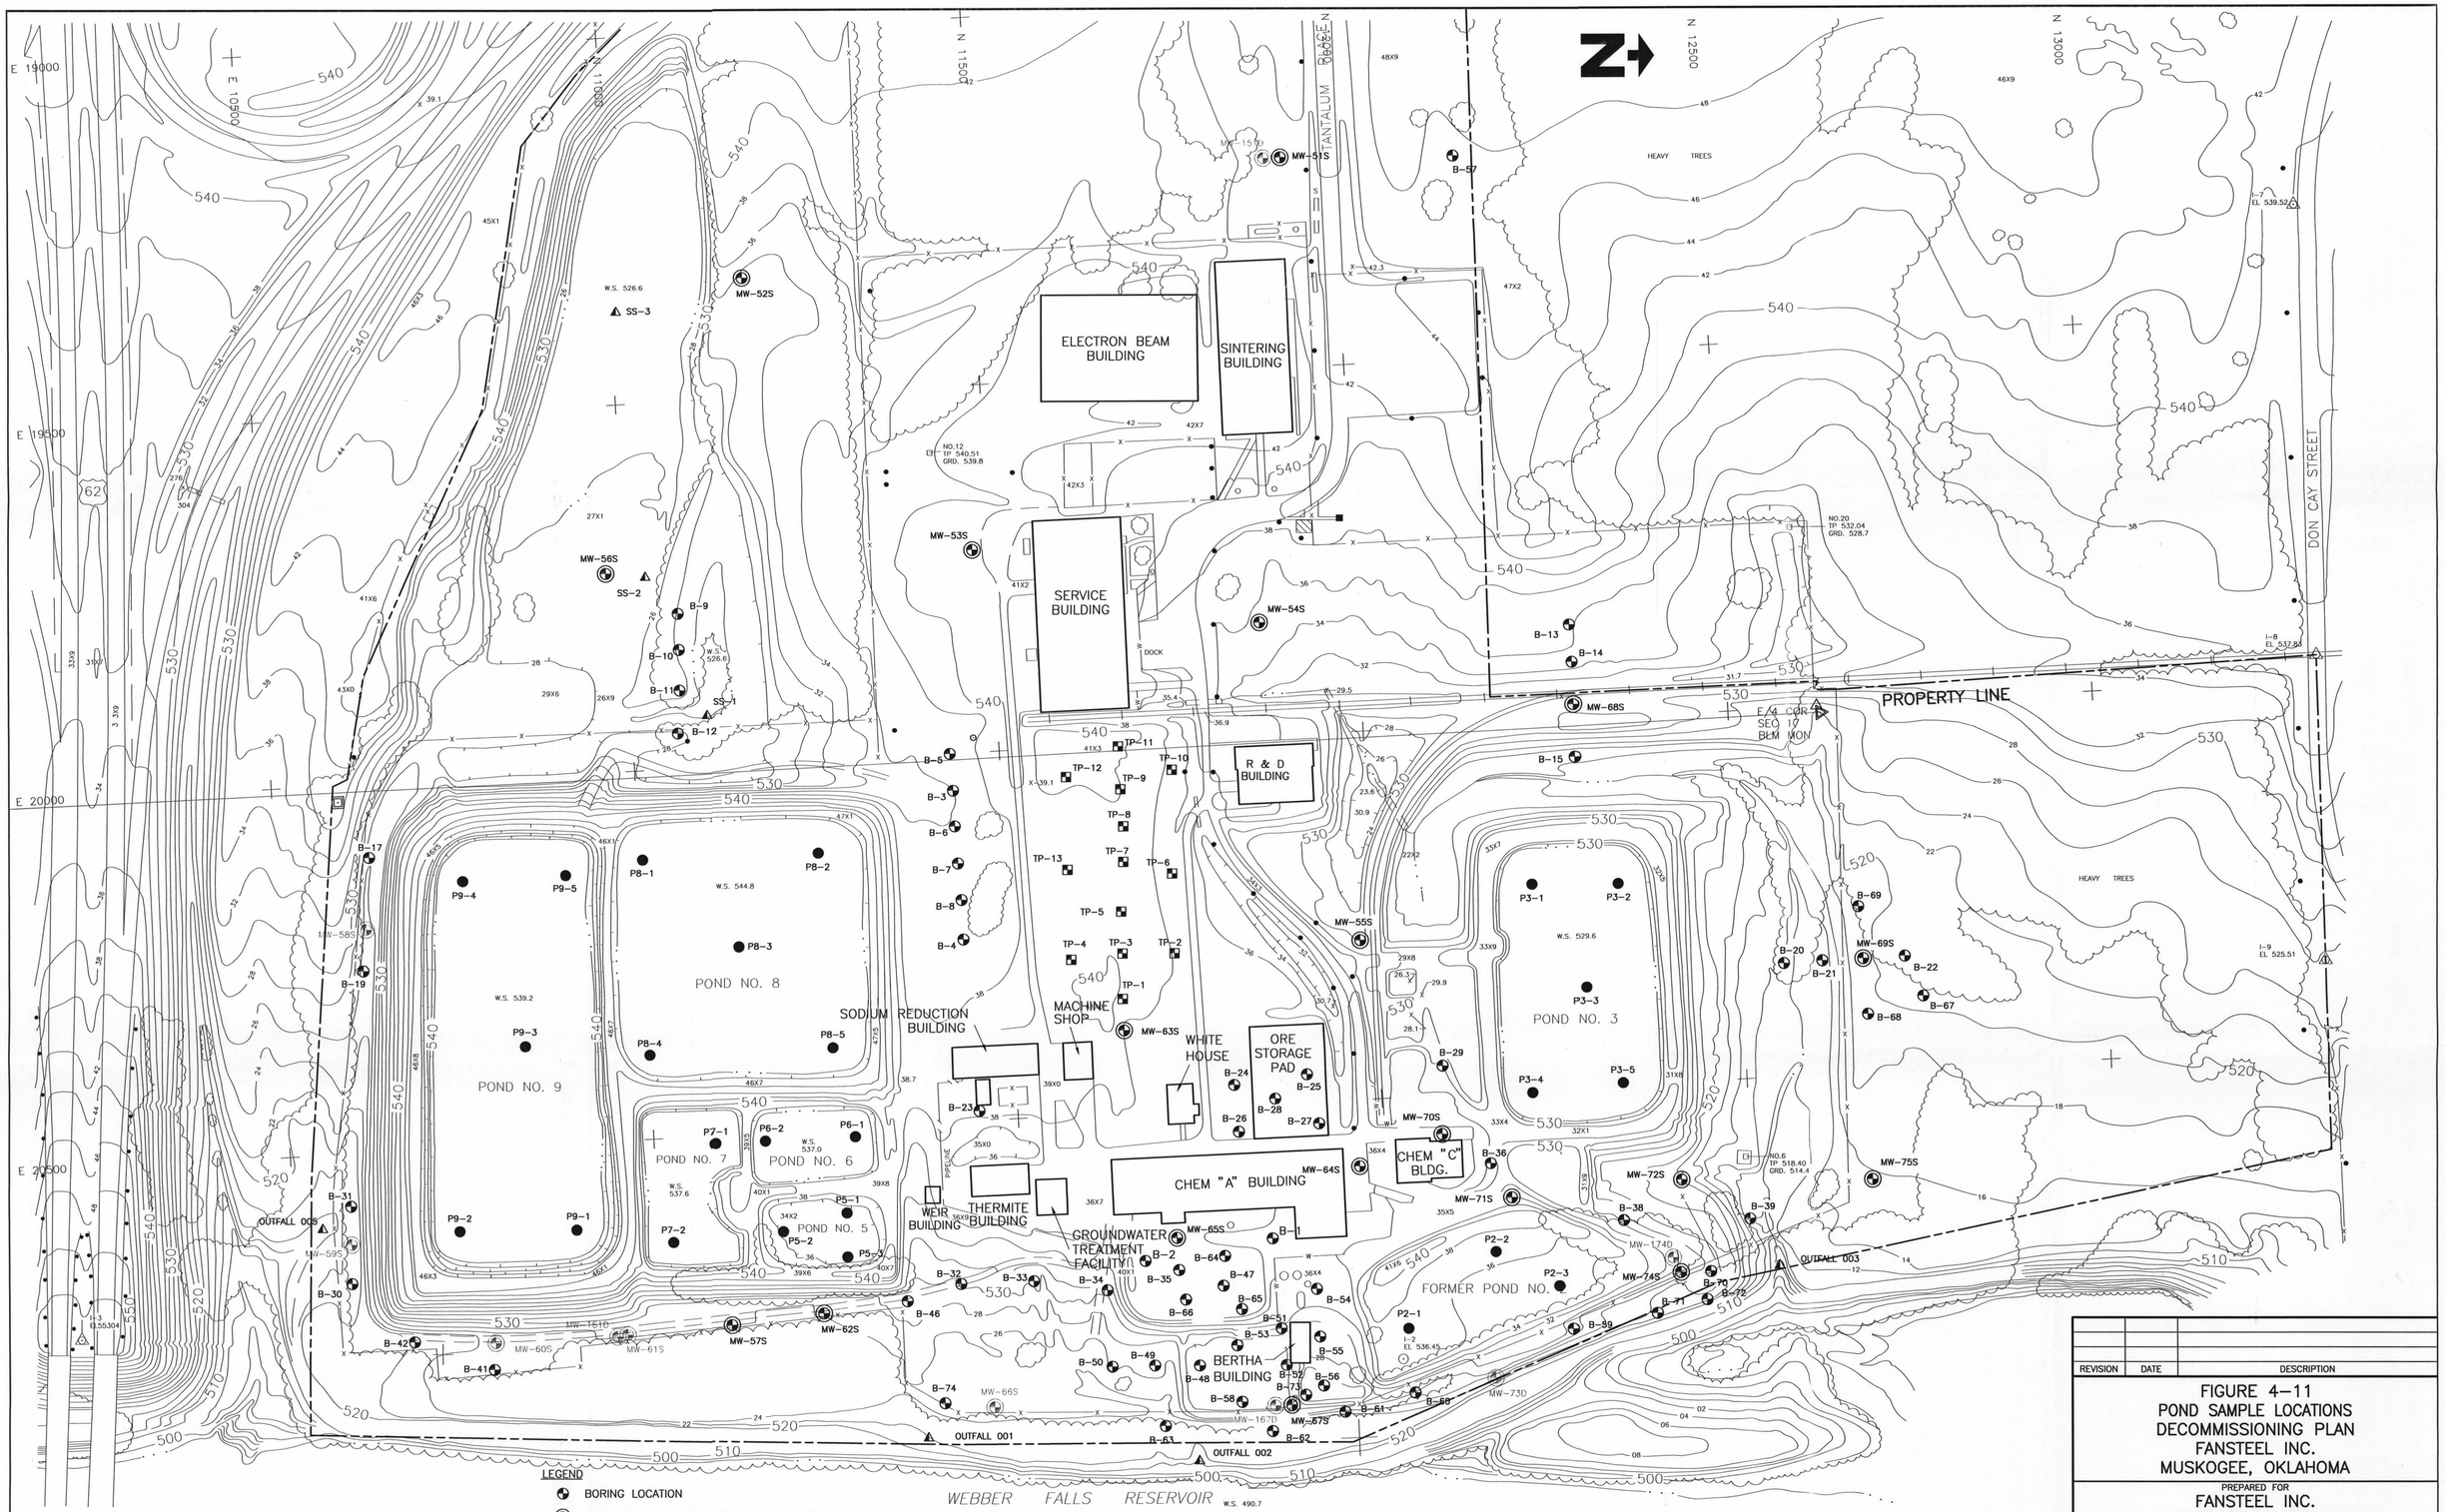

LEGEND

- BORING LOCATION
- GROUNDWATER MONITORING WELL LOCATION
- ABANDONED WELLS
- TEST PIT LOCATION
- SEDIMENT/SURFACE WATER SAMPLE LOCATION
- POND SAMPLING LOCATIONS

REFERENCE

TOPOGRAPHIC MAP PREPARED BY GENE F. MOODY & ASSOCIATES, INC. TULSA, OKLAHOMA DATED 9-16-87; SCALE 1"=100'.

REVISION	DATE	DESCRIPTION

FIGURE 4-11
POND SAMPLE LOCATIONS
DECOMMISSIONING PLAN
FANSTEEL INC.
MUSKOGEE, OKLAHOMA

PREPARED FOR
FANSTEEL INC.
MUSKOGEE, OKLAHOMA

APPROVED	11/6/02
CHECKED	11/6/02
DRAWN	DEB 9/24/02

DRAWING NUMBER
6473427

Earth Sciences Consultants, Inc.

020093-21463RM 0111432
J:\Projects\6473\6473427.DWG Thu Oct 31 14:36:04 2002 1055CM DEB

D-06