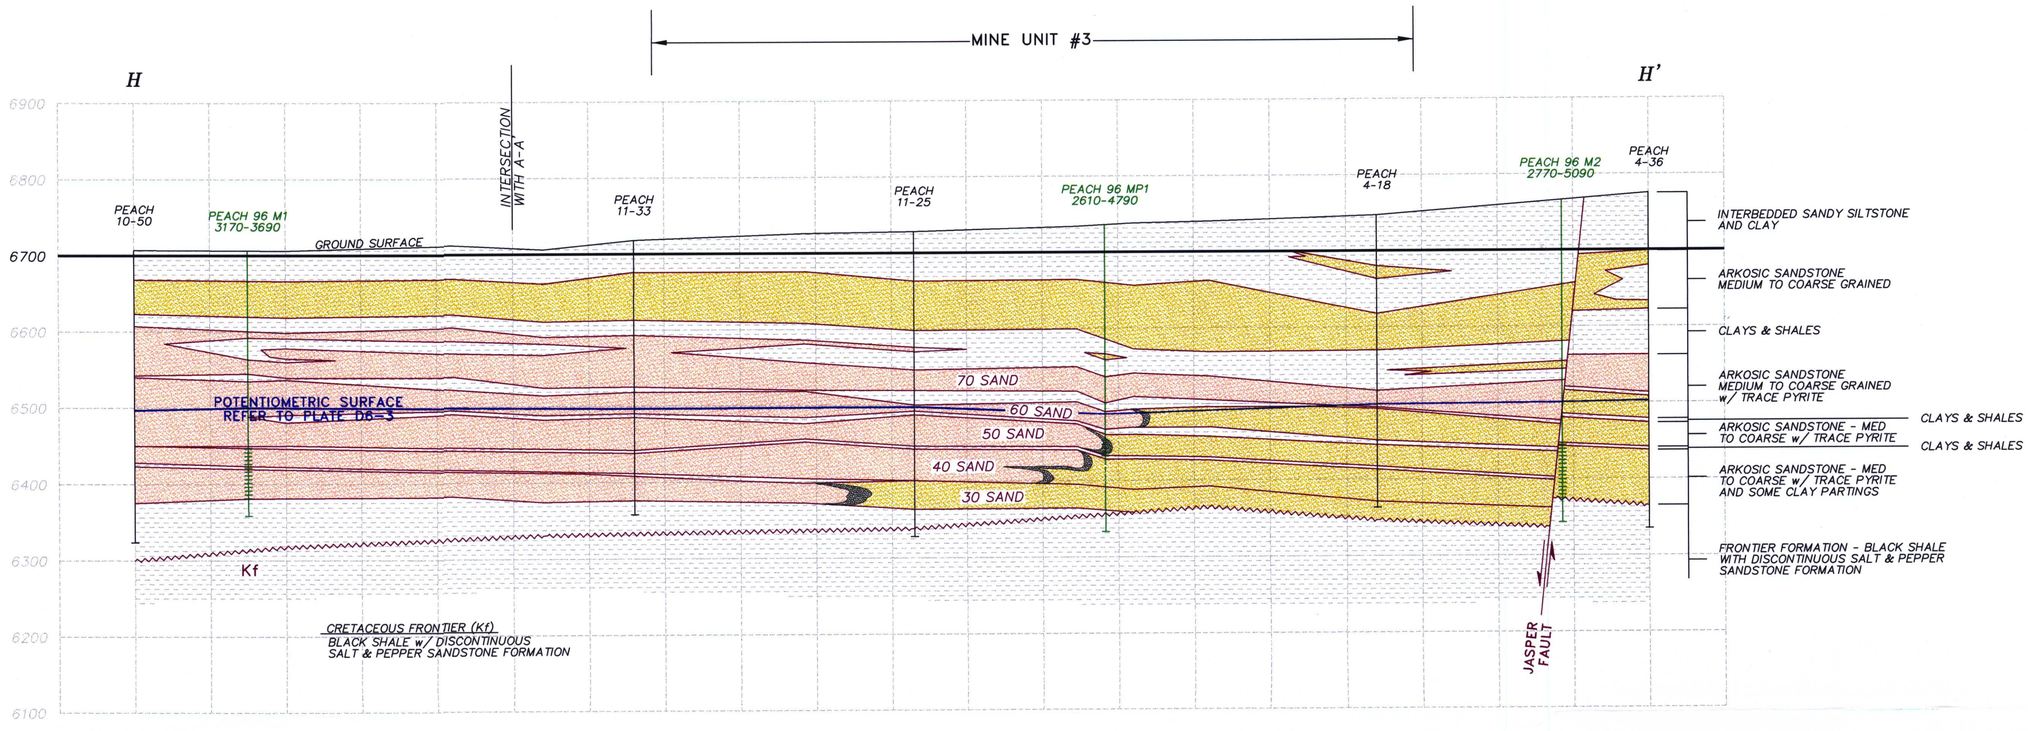


## LITHOLOGY

AQUIFERS
- REDUCED SANDSTONE
- ALTERED SANDSTONE
- URANIUM ORE
- CONGLOMERATE

AQUITARDS
- SILTSTONE, CLAYSTONE AND/OR SHALE

UNCONFORMITY

COMPLETED INTERVAL

## SCALES

HORIZONTAL: 0 — 100 — 200 = 1"=100'

VERTICAL: 0 — 100 — 200 = 1"=100'

APERTURE CARD

REVISION DATE: None
LAST PLOT DATE: None
CAD FILENAME: D5-10

D-10

| NO. | REVISION | DATE | BY | ISSUED FOR | DATE | BY |
|---|---|---|---|---|---|---|

POWER RESOURCES, INC.

| | | | |
|---|---|---|---|
| SCALE: AS SHOWN | DATE | DWG. NO. | REV. |
| DRAWN BY: | 5-97 | PLATE D5-10 | |
| CHECKED: | | | |
| APPROVED: | | | |

GAS HILLS PROJECT
CROSS SECTION H-H'
MINE UNIT #3 - PEACH DEPOSIT
NATRONA & FREMONT COUNTIES, WY