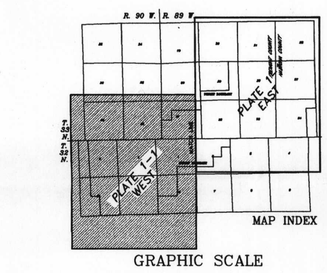

N

GRAPHIC SCALE

500 0 250 500 1000 2000

(IN FEET)
1 inch = 500 ft.
CONTOUR INTERVAL = 5 FEET

LEGEND

- PERMIT BOUNDARY
- MAIN ROADS, PIPELINE AND POWER LINE CORRIDORS
- SECONDARY ROADS, PIPELINE AND POWER LINE CORRIDORS
- MINE UNIT 1 (MUSKRAT DEPOSIT)
- MINE UNIT 2 (BOUNTIFUL DEPOSIT)
- MINE UNIT 3 (PEACH DEPOSIT)
- MINE UNIT 4 (BUSS DEPOSIT)
- MINE UNIT 5 (PIX DEPOSIT)
- PROPOSED CULVERT
- TOPSOIL PILE
- EXISTING TRAILS
- POWER — POWERLINE R.O.W.
- UGP — UNDERGROUND PIPELINE R.O.W.
- PRI-3 — AIR MONITORING STATION w/ DESIGNATION

NOTE: FOR WELLFIELD PATTERN INSTALLATION, SEE PLATE 3-6

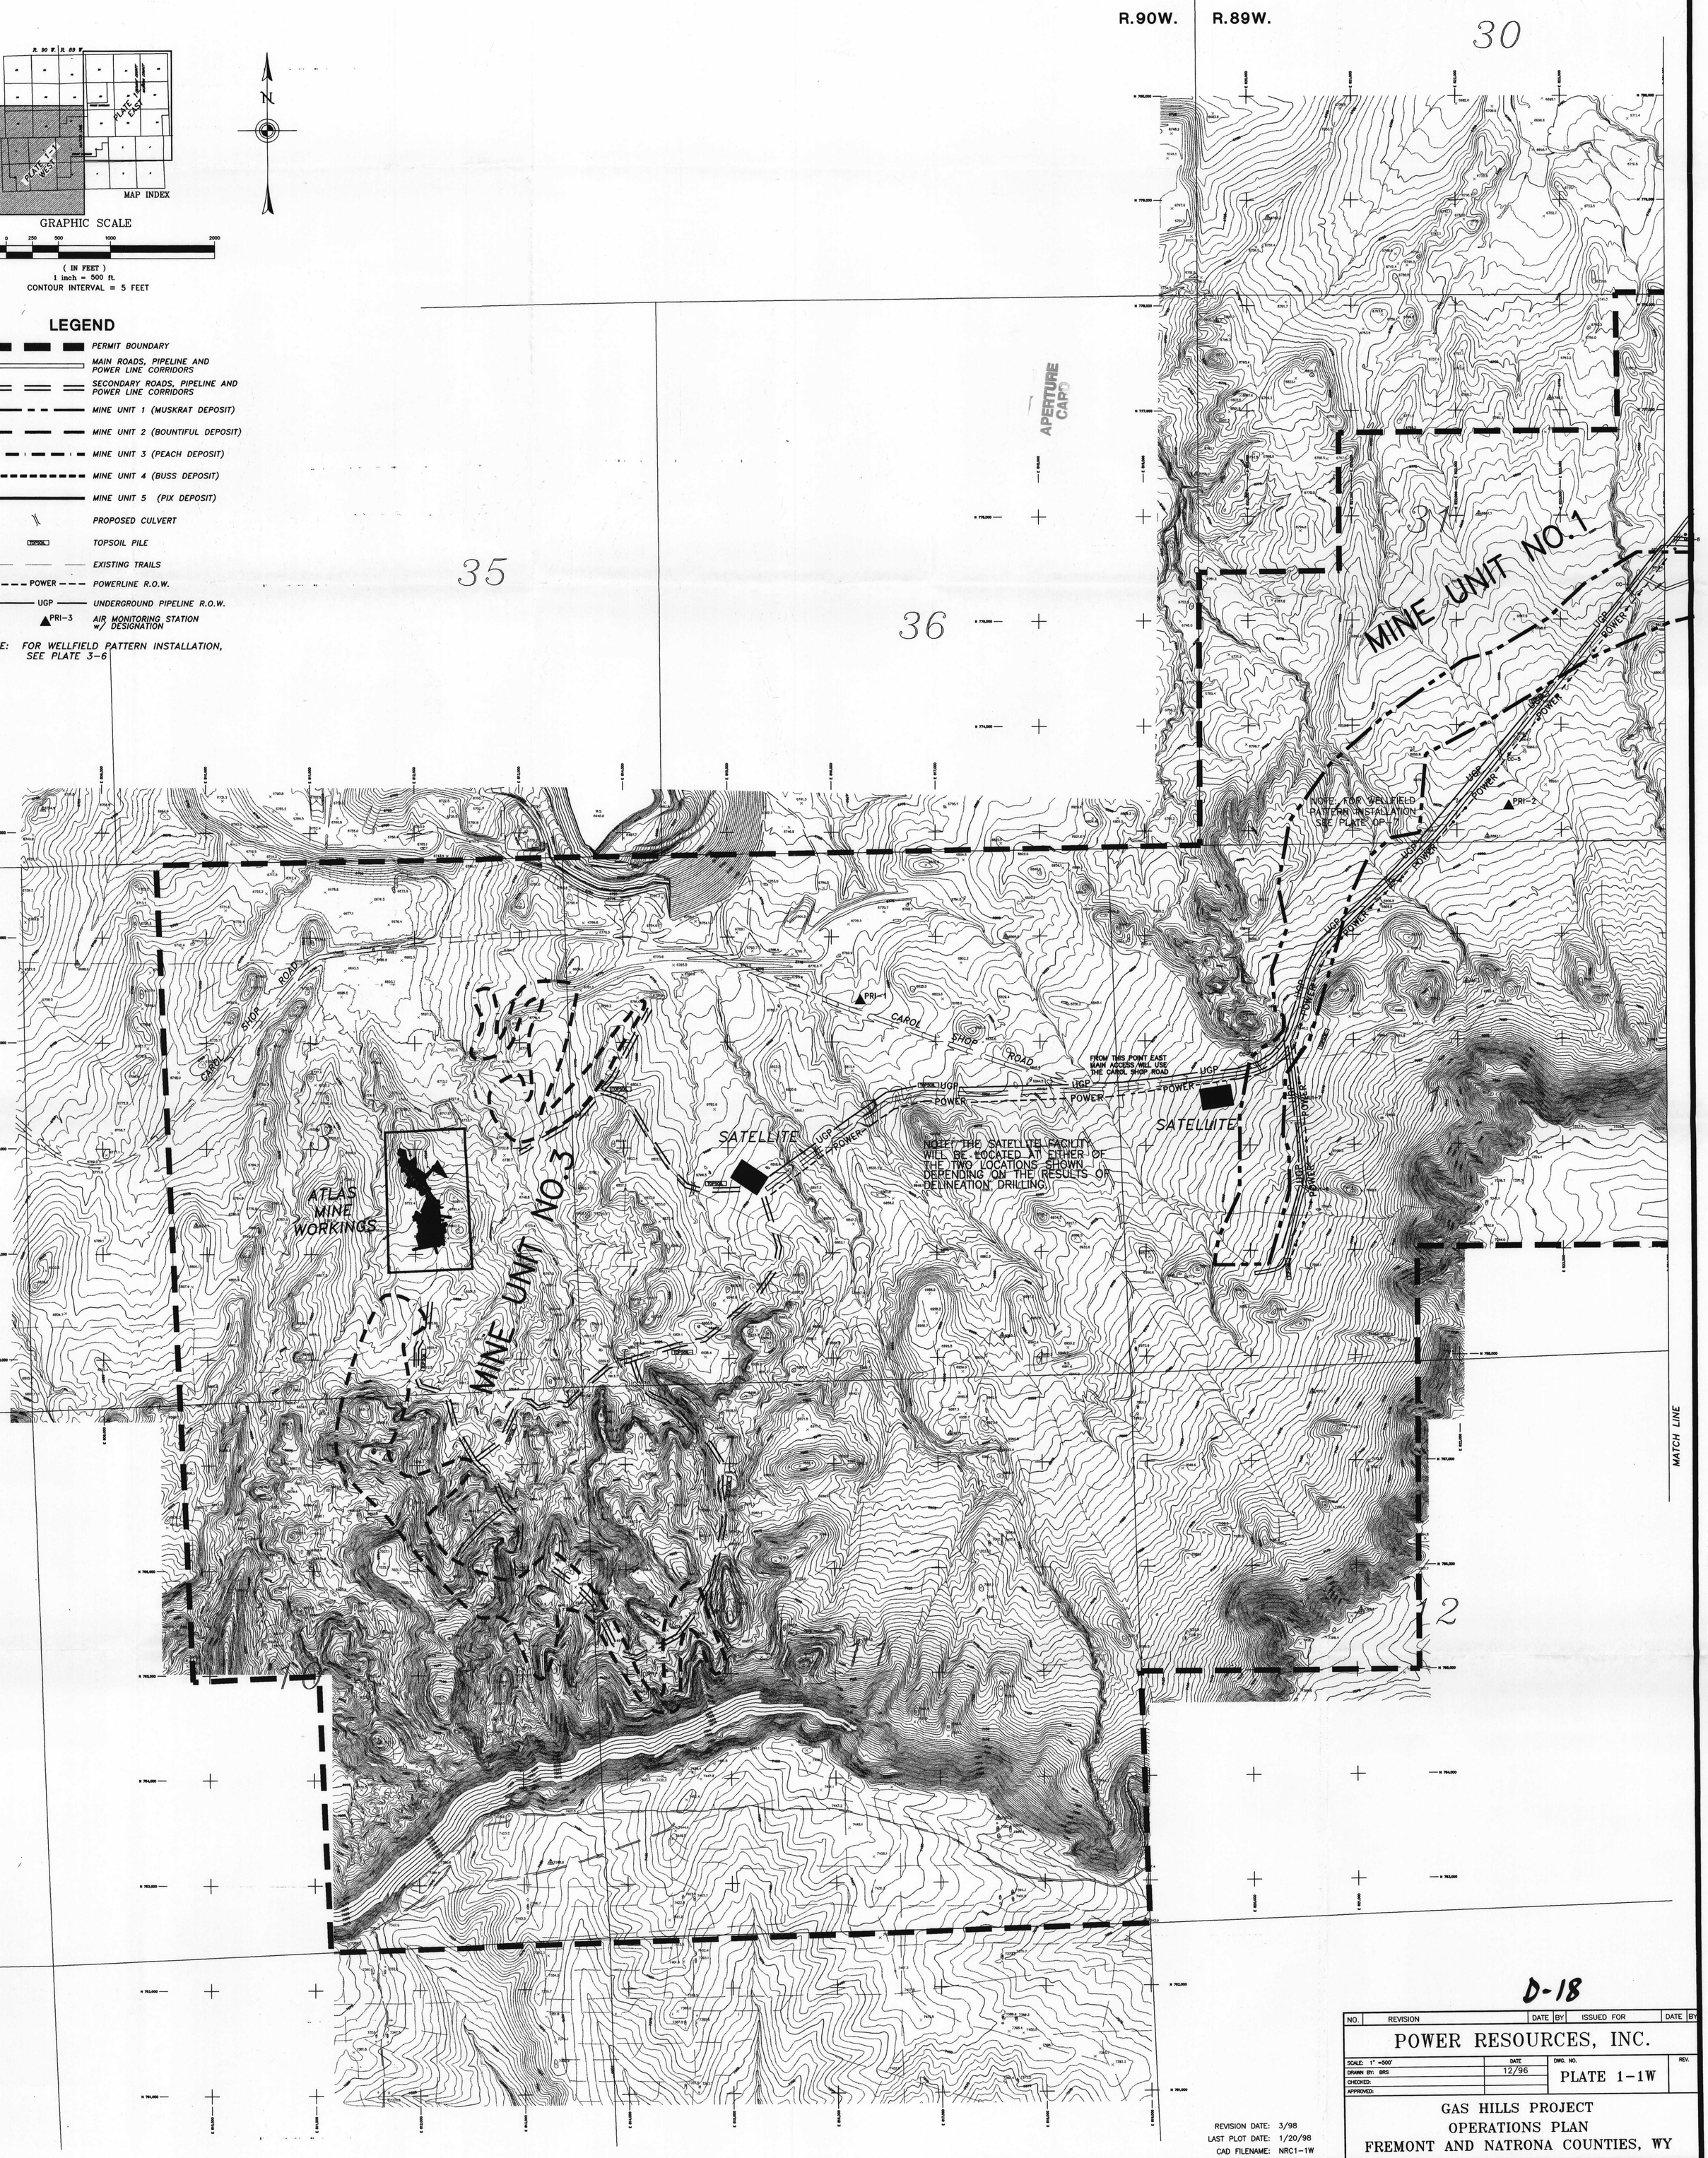

D-18

NO.	REVISION	DATE	BY	ISSUED FOR	DATE	BY

POWER RESOURCES, INC.

SCALE: 1" =500'	DATE 12/96	DWG. NO. PLATE 1-1W	REV.
DRAWN BY: BRS			
CHECKED:			
APPROVED:			

GAS HILLS PROJECT
OPERATIONS PLAN
FREMONT AND NATRONA COUNTIES, WY

REVISION DATE: 3/98
LAST PLOT DATE: 1/20/98
CAD FILENAME: NRC1-1W