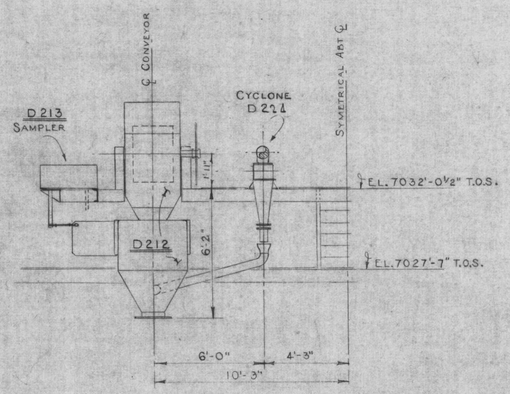

SECTION 'C-C'
2-1001

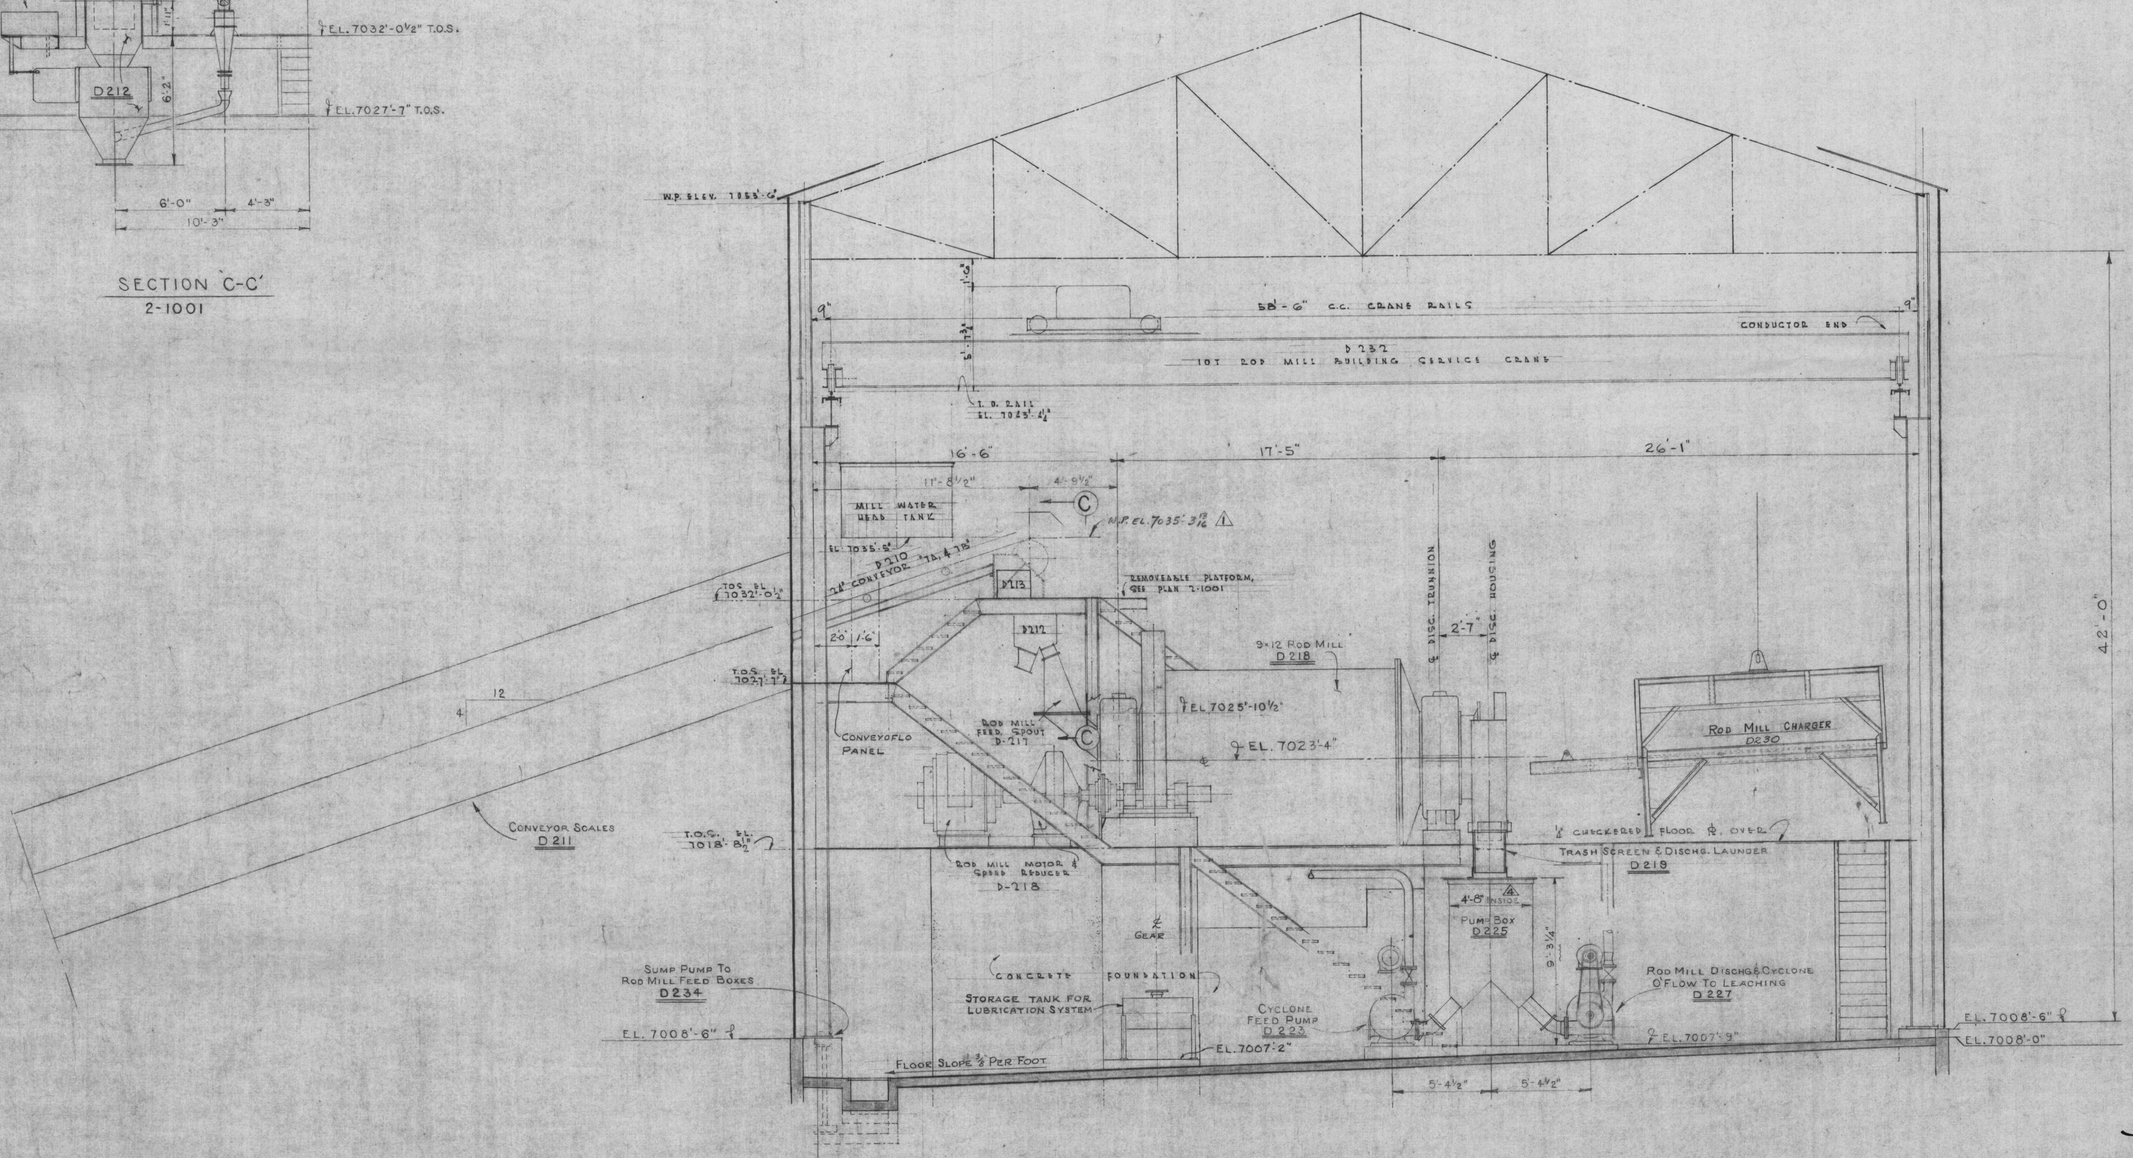

SECTION 'A-A'
2-1001

D-7

DRAWING STATUS	
11/15	PRELIMINARY
11/15	FOR APPROVAL
	REFERENCE
9/18	APPROVED FOR CONST.
3/64	REVISED

PRINT RECORD							
BIDS							
VENDOR							
FIELD	1/16	3/32	7/16	3/64			
CUSTOMER	11/15	1/16	3/32	3/15	3/29		

KERMAC NUCLEAR FUELS CORP.
URANIUM PROCESSING PLANT
GRANTS, NEW MEXICO

FINE ORE STORAGE & GRINDING
GENERAL ARRANGEMENT
GRINDING AREA - SECTIONS

ORDER-B-14500 ACCOUNT-

STEARNS-ROGER —— ENGINEERS

DRAWN BY WEBSTER SCALE ¼" = 1'-0"
DATE OCT. 18, 1957 DRAWING NUMBER:
CHECKED
DATE 11-18-57 2-1002 REV. 4

REVISIONS				REVISIONS			
NO.	DATE	BY		NO.	DATE	BY	
4	11-15-57	RLC	D-210 - DELETED ELEV. @ HEAD SHEET - ADDED ELEV. @ W.P.				
2	12-18-5	RHM	GENERAL REVISION				
3	2-17	RHM	GENERAL REVISION				
4	3-21-58	JRM	CHANGED TRASH LAUNDER - REV. PUMP BOX DIMEN.				

REFERENCES	
DWG. NO.	TITLE

REFERENCES	
DWG. NO.	TITLE
2-1001	GEN. ARR'GT GRINDING AREA - PLAN

APPROVED	
DATE	BY
11/26/57	HRK