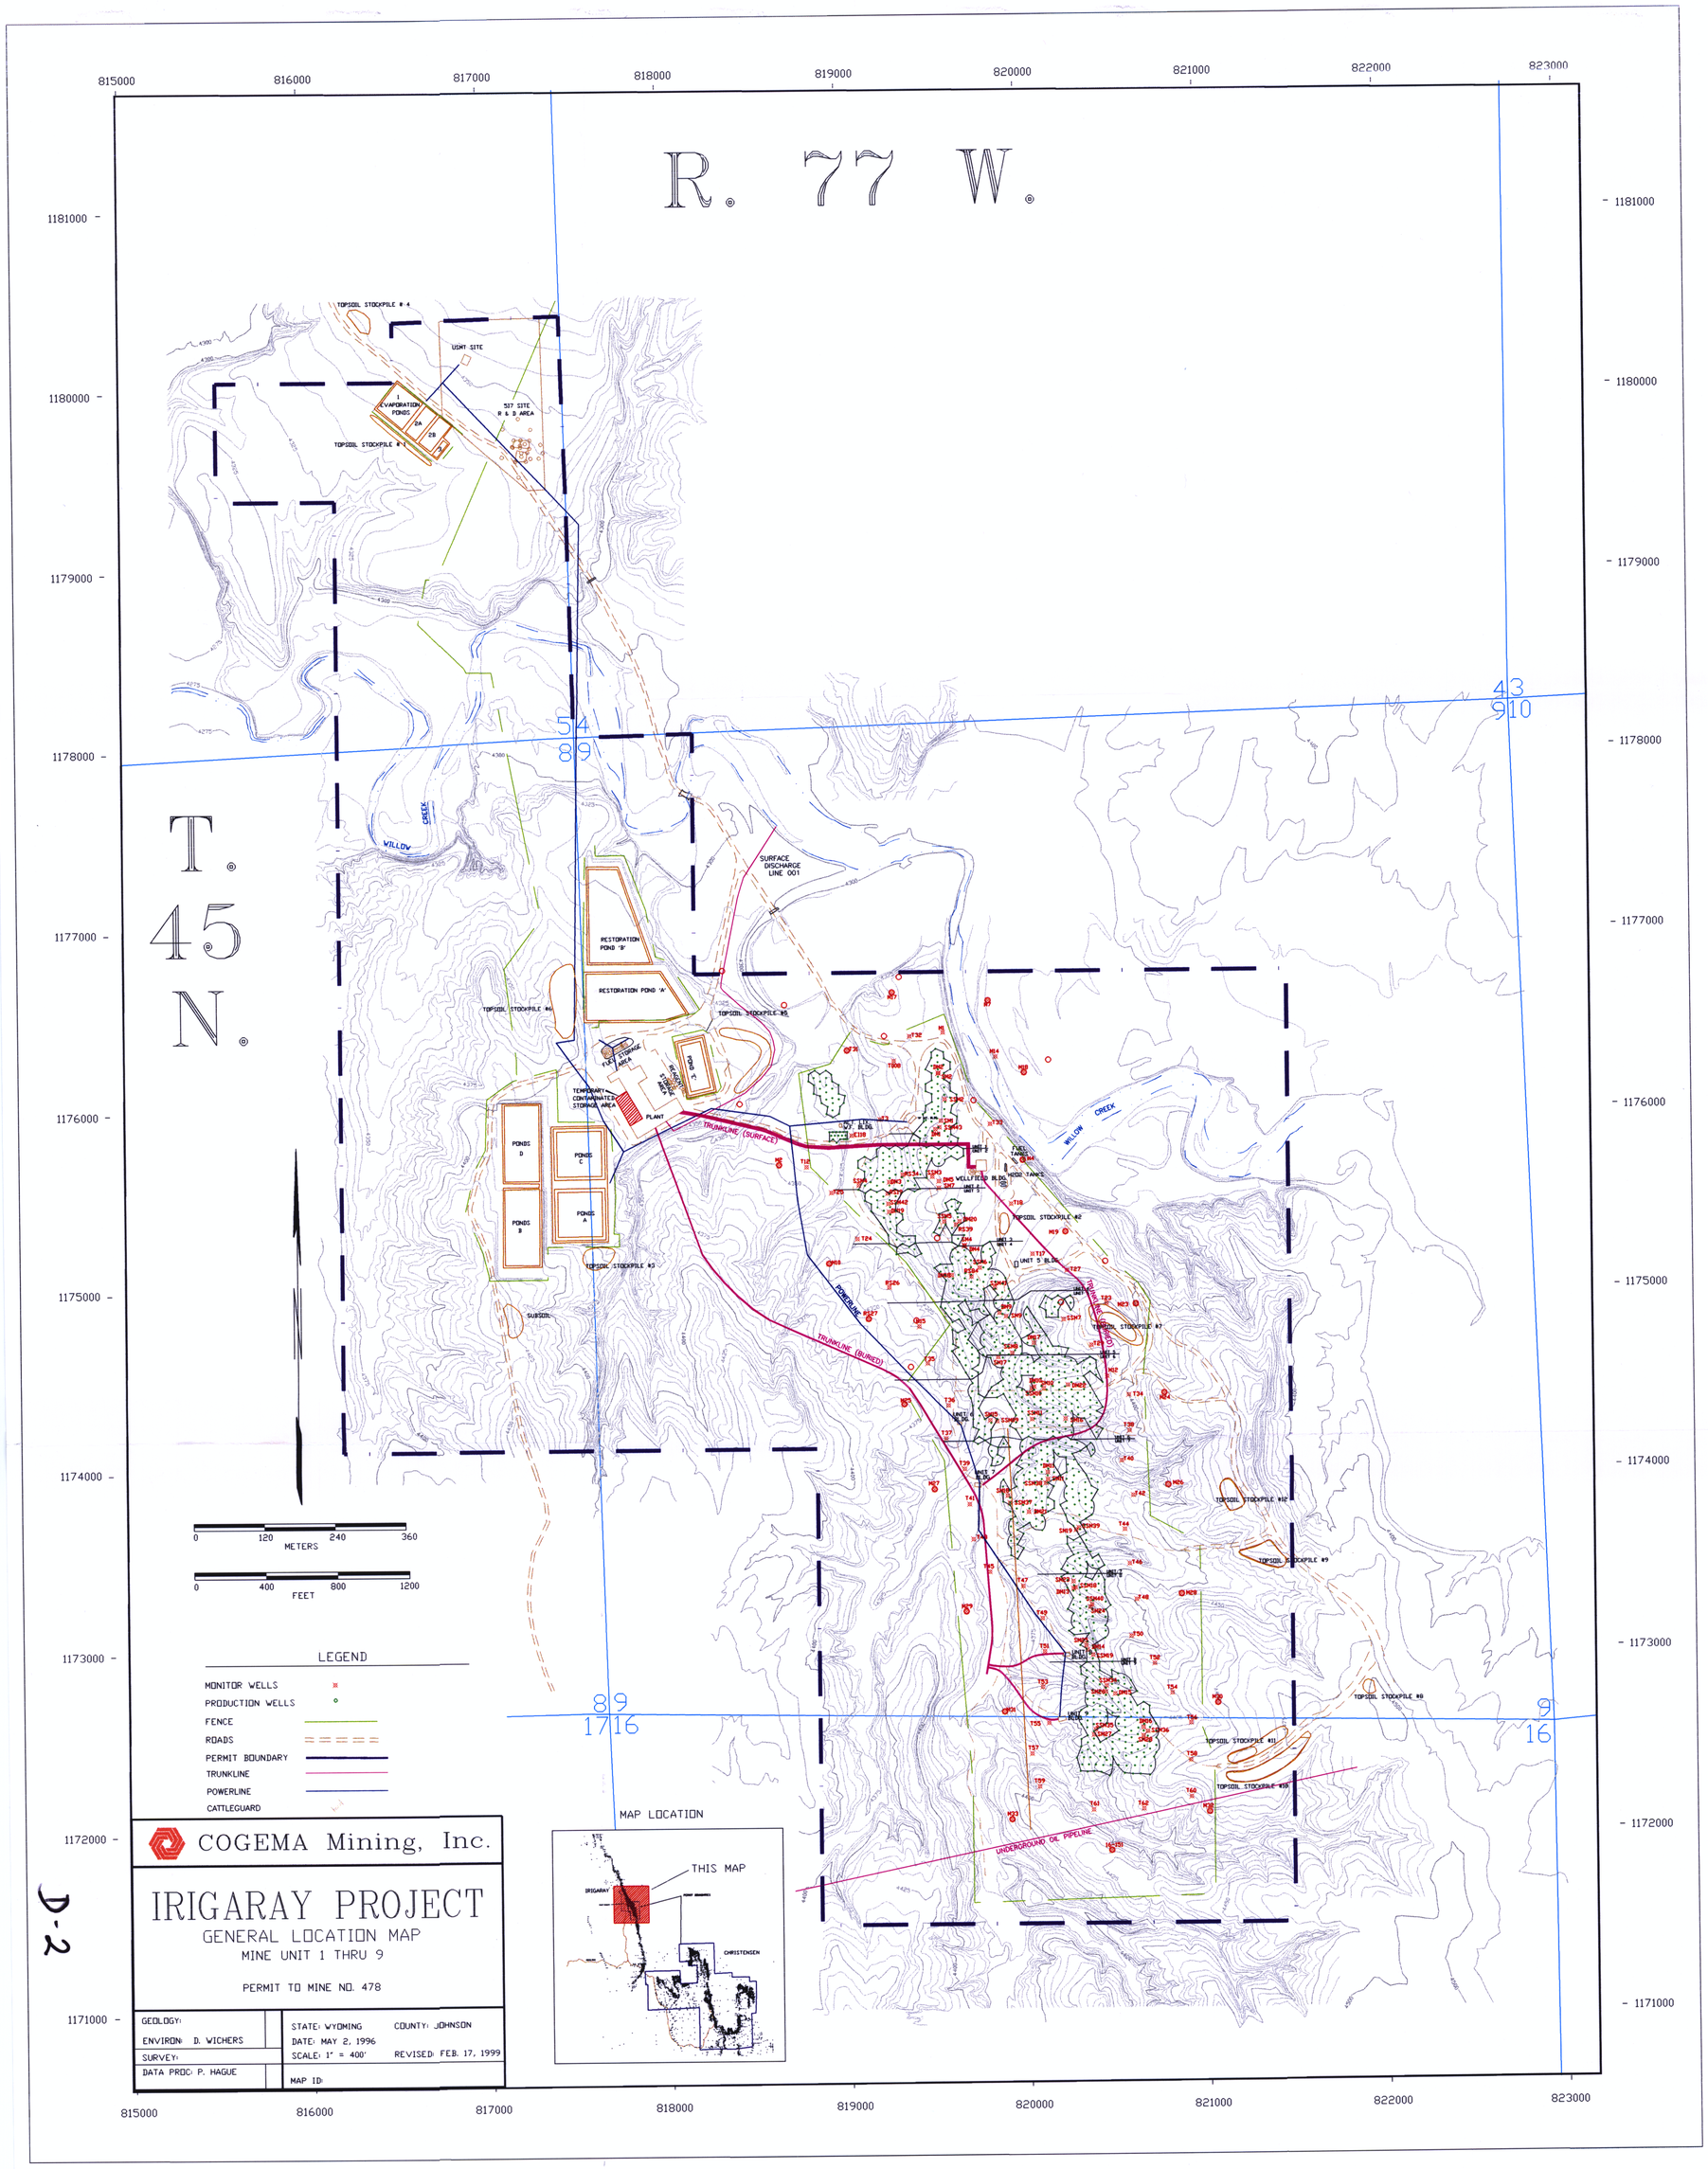
R. 77 W.
T. 45 N.
815000
816000
817000
818000
819000
820000
821000
822000
823000
1181000
1180000
1179000
1178000
1177000
1176000
1175000
1174000
1173000
1172000
1171000
TOPSOIL STOCKPILE #4
USHT SITE
EVAPORATION PONDS
TOPSOIL STOCKPILE #1
517 SITE R & D AREA
WILLOW CREEK
SURFACE DISCHARGE LINE 001
RESTORATION POND 'B'
RESTORATION POND 'A'
TOPSOIL STOCKPILE #6
TOPSOIL STOCKPILE #5
TEMPORARY CONTAMINATED STORAGE AREA
PLANT
PONDS D
PONDS C
PONDS B
PONDS A
TOPSOIL STOCKPILE #3
SUBSOIL
TRUNKLINE (SURFACE)
TRUNKLINE (BURIED)
POWERLINE
WILLOW CREEK
TOPSOIL STOCKPILE #2
TOPSOIL STOCKPILE #7
TOPSOIL STOCKPILE #12
TOPSOIL STOCKPILE #9
TOPSOIL STOCKPILE #8
TOPSOIL STOCKPILE #11
TOPSOIL STOCKPILE #10
UNDERGROUND OIL PIPELINE
54
89
43
910
89
1716
9
16
0 120 240 360
METERS
0 400 800 1200
FEET
LEGEND
MONITOR WELLS
PRODUCTION WELLS
FENCE
ROADS
PERMIT BOUNDARY
TRUNKLINE
POWERLINE
CATTLEGUARD
MAP LOCATION
THIS MAP
IRIGARAY
CHRISTENSEN
COGEMA Mining, Inc.
IRIGARAY PROJECT
GENERAL LOCATION MAP
MINE UNIT 1 THRU 9
PERMIT TO MINE NO. 478
GEOLOGY:
ENVIRON: D. WICHERS
SURVEY:
DATA PROC: P. HAGUE
STATE: WYOMING
COUNTY: JOHNSON
DATE: MAY 2, 1996
SCALE: 1" = 400'
REVISED: FEB. 17, 1999
MAP ID:

D-2