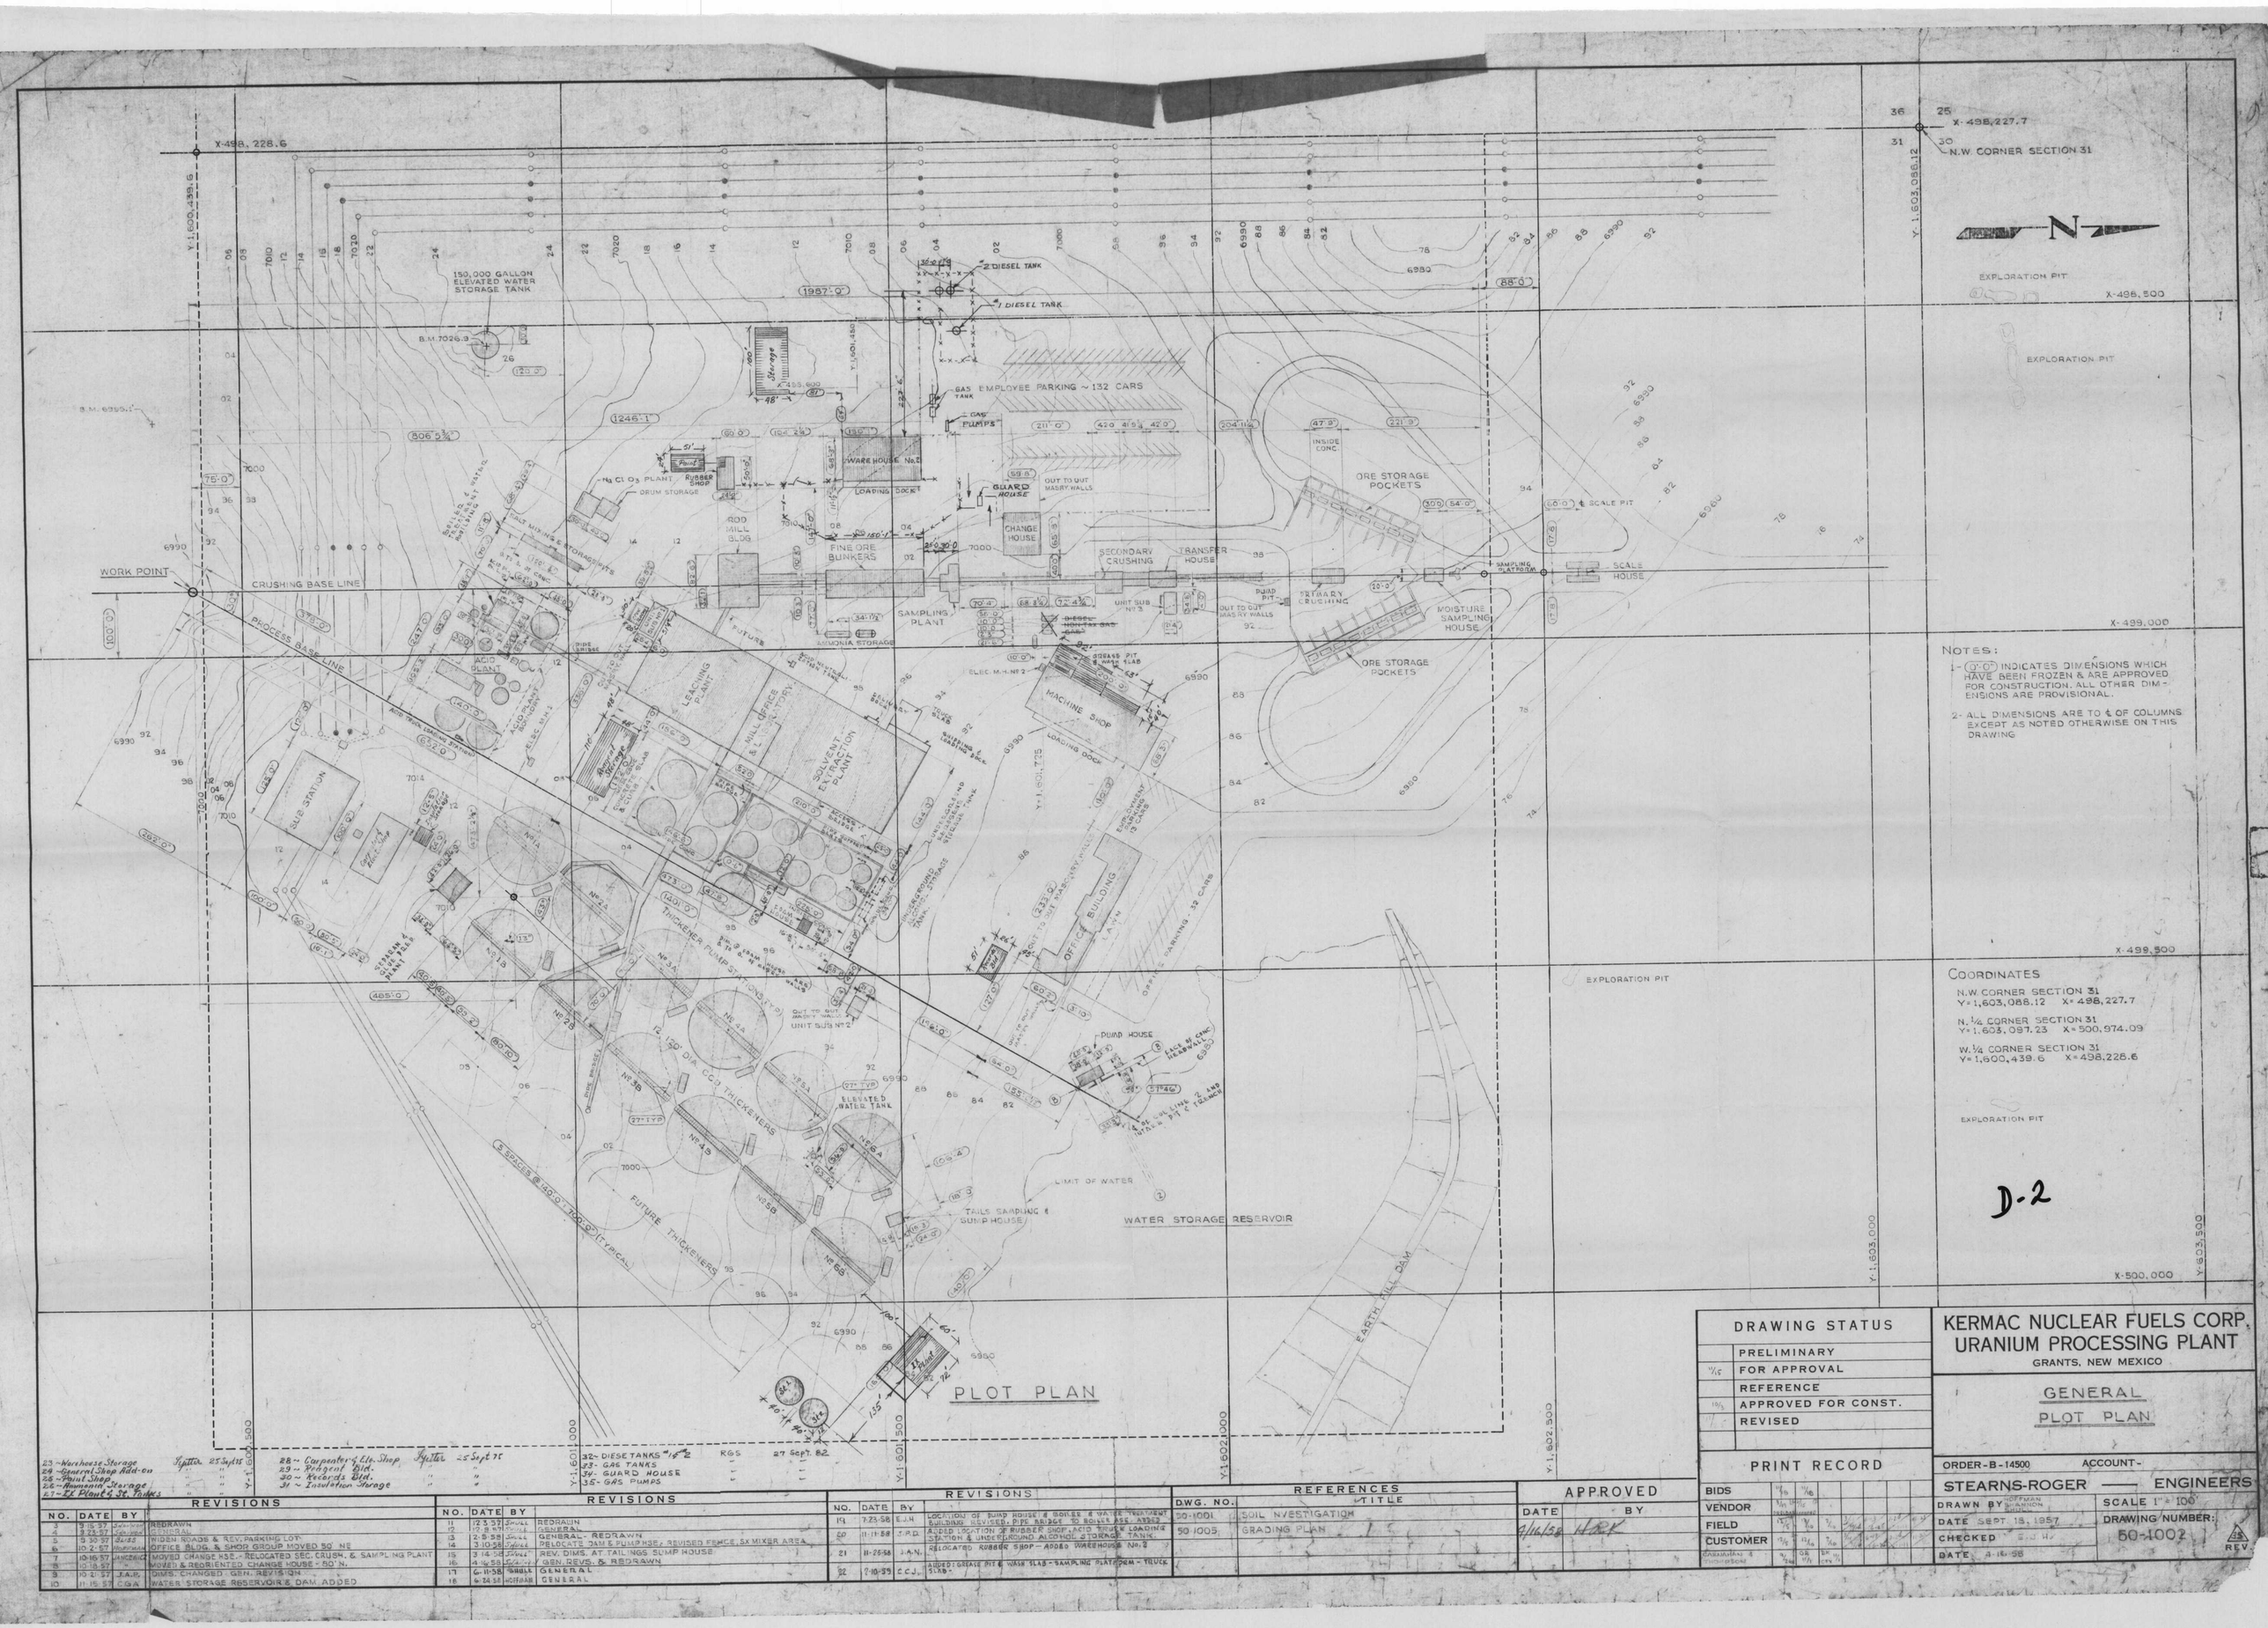
X-498,228.6
Y-1,600,439.6
X-498,227.7
N.W. CORNER SECTION 31
Y-1,603,086.12
N
EXPLORATION PIT
X-498,500
X-499,000
X-499,500
X-500,000
Y-1,603,000
Y-1,603,500
Y-1,602,000
Y-1,602,500
Y-1,601,000
Y-1,601,500
150,000 GALLON ELEVATED WATER STORAGE TANK
B.M. 7026.3
B.M. 6955.1
2 DIESEL TANK
1 DIESEL TANK
GAS EMPLOYEE PARKING ~ 132 CARS
GAS PUMPS
WAREHOUSE No. 2
RUBBER SHOP
DRUM STORAGE
GUARD HOUSE
OUT TO OUT MASRY WALLS
CHANGE HOUSE
ROD MILL BLDG.
FINE ORE BUNKERS
SECONDARY CRUSHING
TRANSFER HOUSE
SAMPLING PLANT
UNIT SUB No. 3
PRIMARY CRUSHING
PUMP PIT
ORE STORAGE POCKETS
MOISTURE SAMPLING HOUSE
SAMPLING PLATFORM
SCALE HOUSE
SCALE PIT
INSIDE CONC.
WORK POINT
CRUSHING BASE LINE
PROCESS BASE LINE
ACID PLANT
