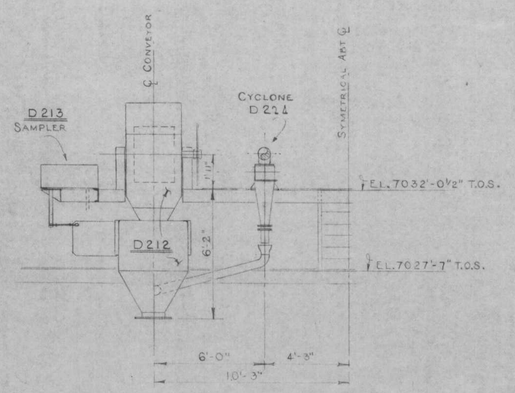

SECTION 'C-C'
2-1001

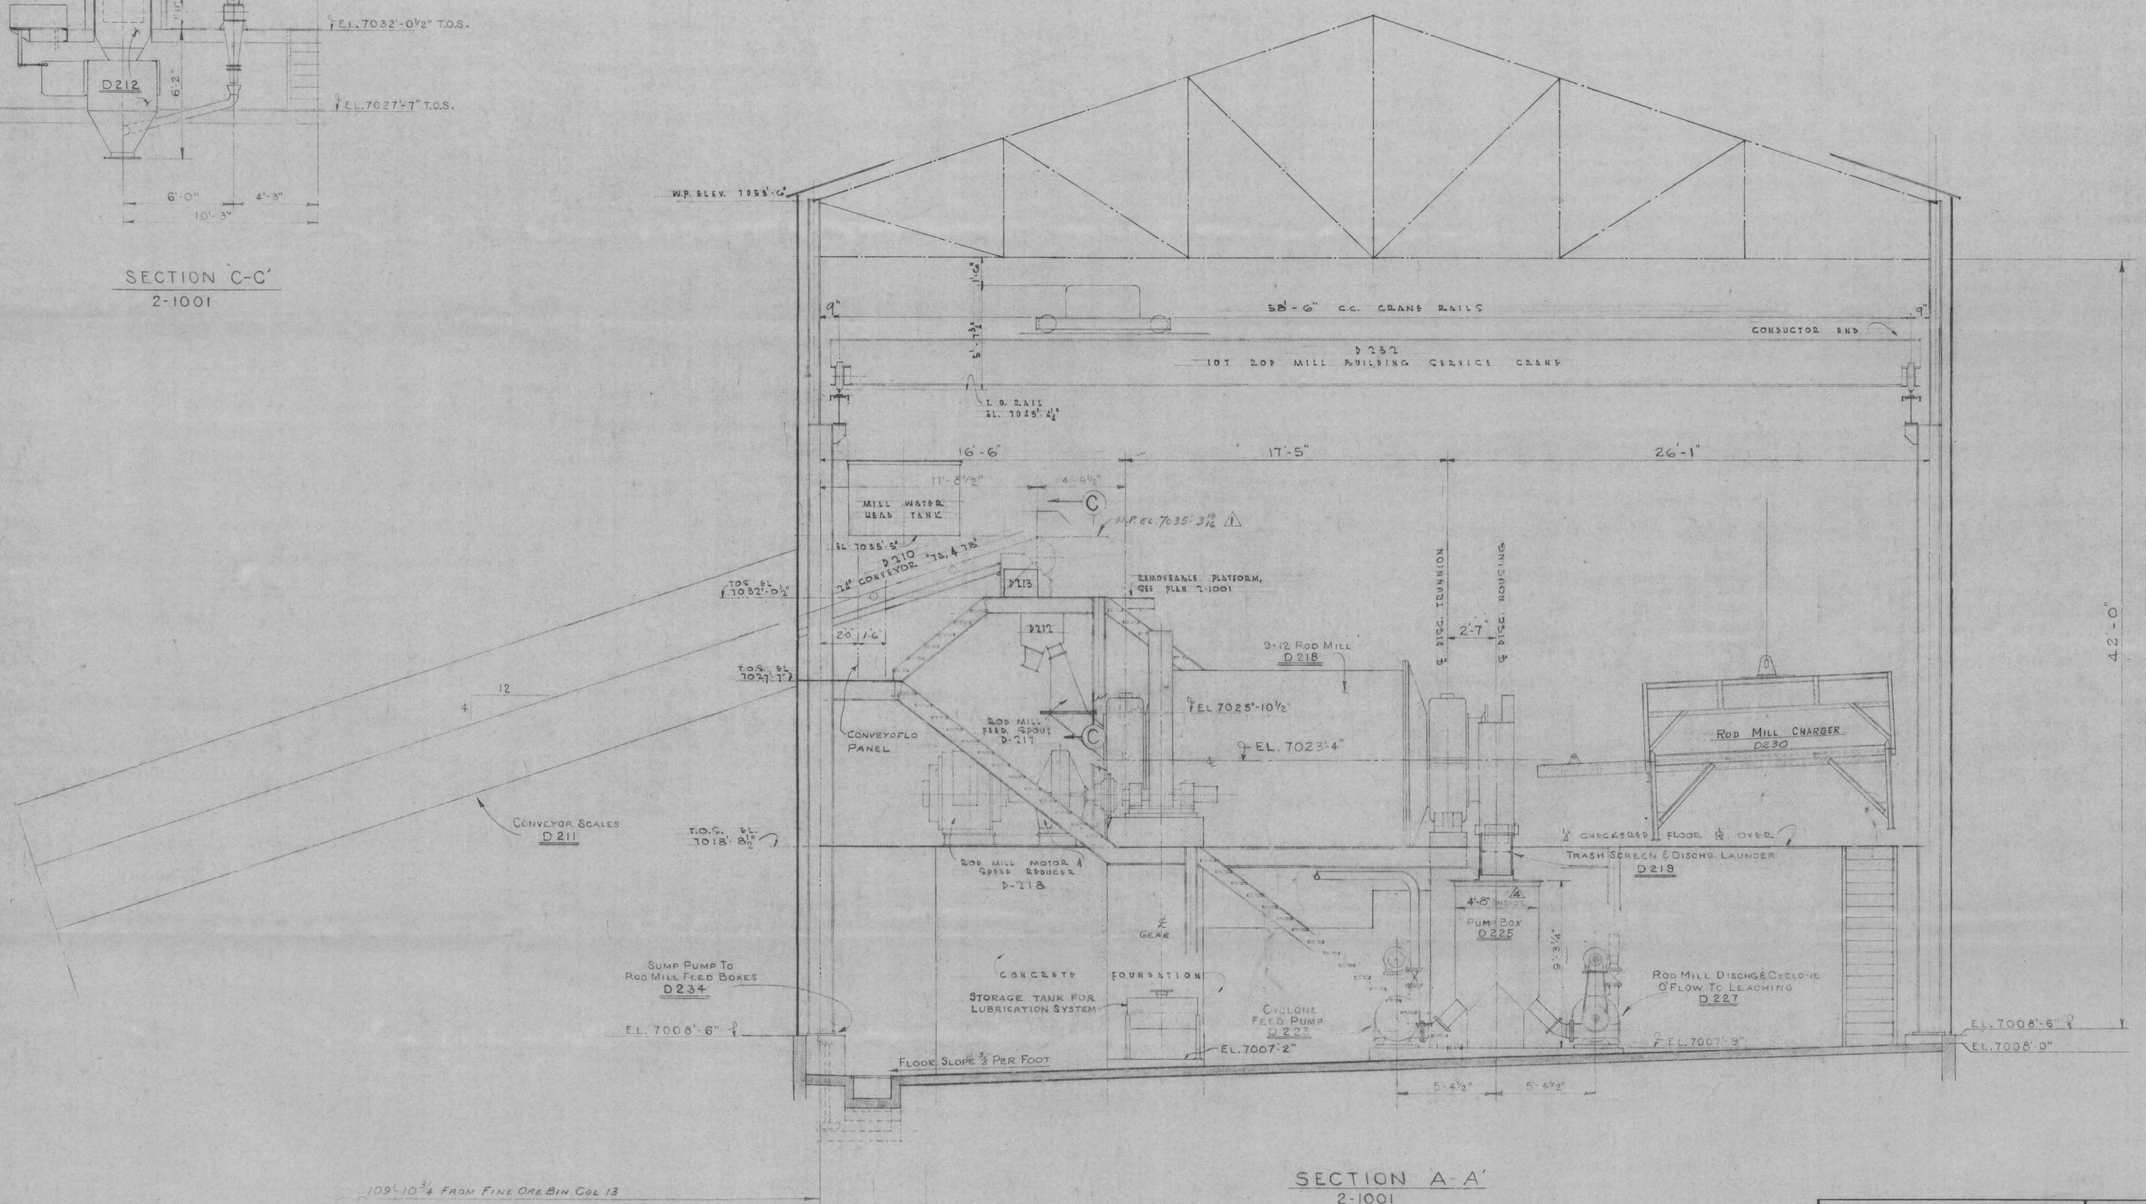

SECTION 'A-A'
2-1001

D-7

DRAWING STATUS	
11/15	PRELIMINARY
11/15	FOR APPROVAL
	REFERENCE
11/18	APPROVED FOR CONST.
3/24	REVISED

KERMAC NUCLEAR FUELS CORP.
URANIUM PROCESSING PLANT
GRANTS, NEW MEXICO

FINE ORE STORAGE & GRINDING
GENERAL ARRANGEMENT
GRINDING AREA - SECTIONS

PRINT RECORD							
BIDS							
VENDOR							
FIELD	11/18	12/20	2/18	3/24			
CUSTOMER	11/15	11/18	12/20	2/18	3/24		

ORDER-B-14500 ACCOUNT-

STEARNS-ROGER —— ENGINEERS

DRAWN BY WEBSTER
SCALE ¼" = 1'-0"
DATE OCT. 18, 1957
DRAWING NUMBER: 2-1002
CHECKED [illegible]
DATE 11-18-57
REV. 4

REVISIONS			
NO.	DATE	BY	
1	[illegible]	[illegible]	D210 - DELETED ELEV. @ ℄ HEAD SHAFT - ADDED ELEV. @ W.P.
2	12-18-57	HHMc	GENERAL REVISION
3	2-17	HHMc	GENERAL REVISION
4	3-21-58	JRMc	CHANGED TRASH LAUNDER - REV. PUMP BOX DIMEN.

REVISIONS			
NO.	DATE	BY	

REFERENCES	
DWG. NO.	TITLE

REFERENCES	
DWG. NO.	TITLE
2-1001	GEN. ARRG'T GRINDING AREA - PLAN

APPROVED	
DATE	BY
11/18/57	HRK