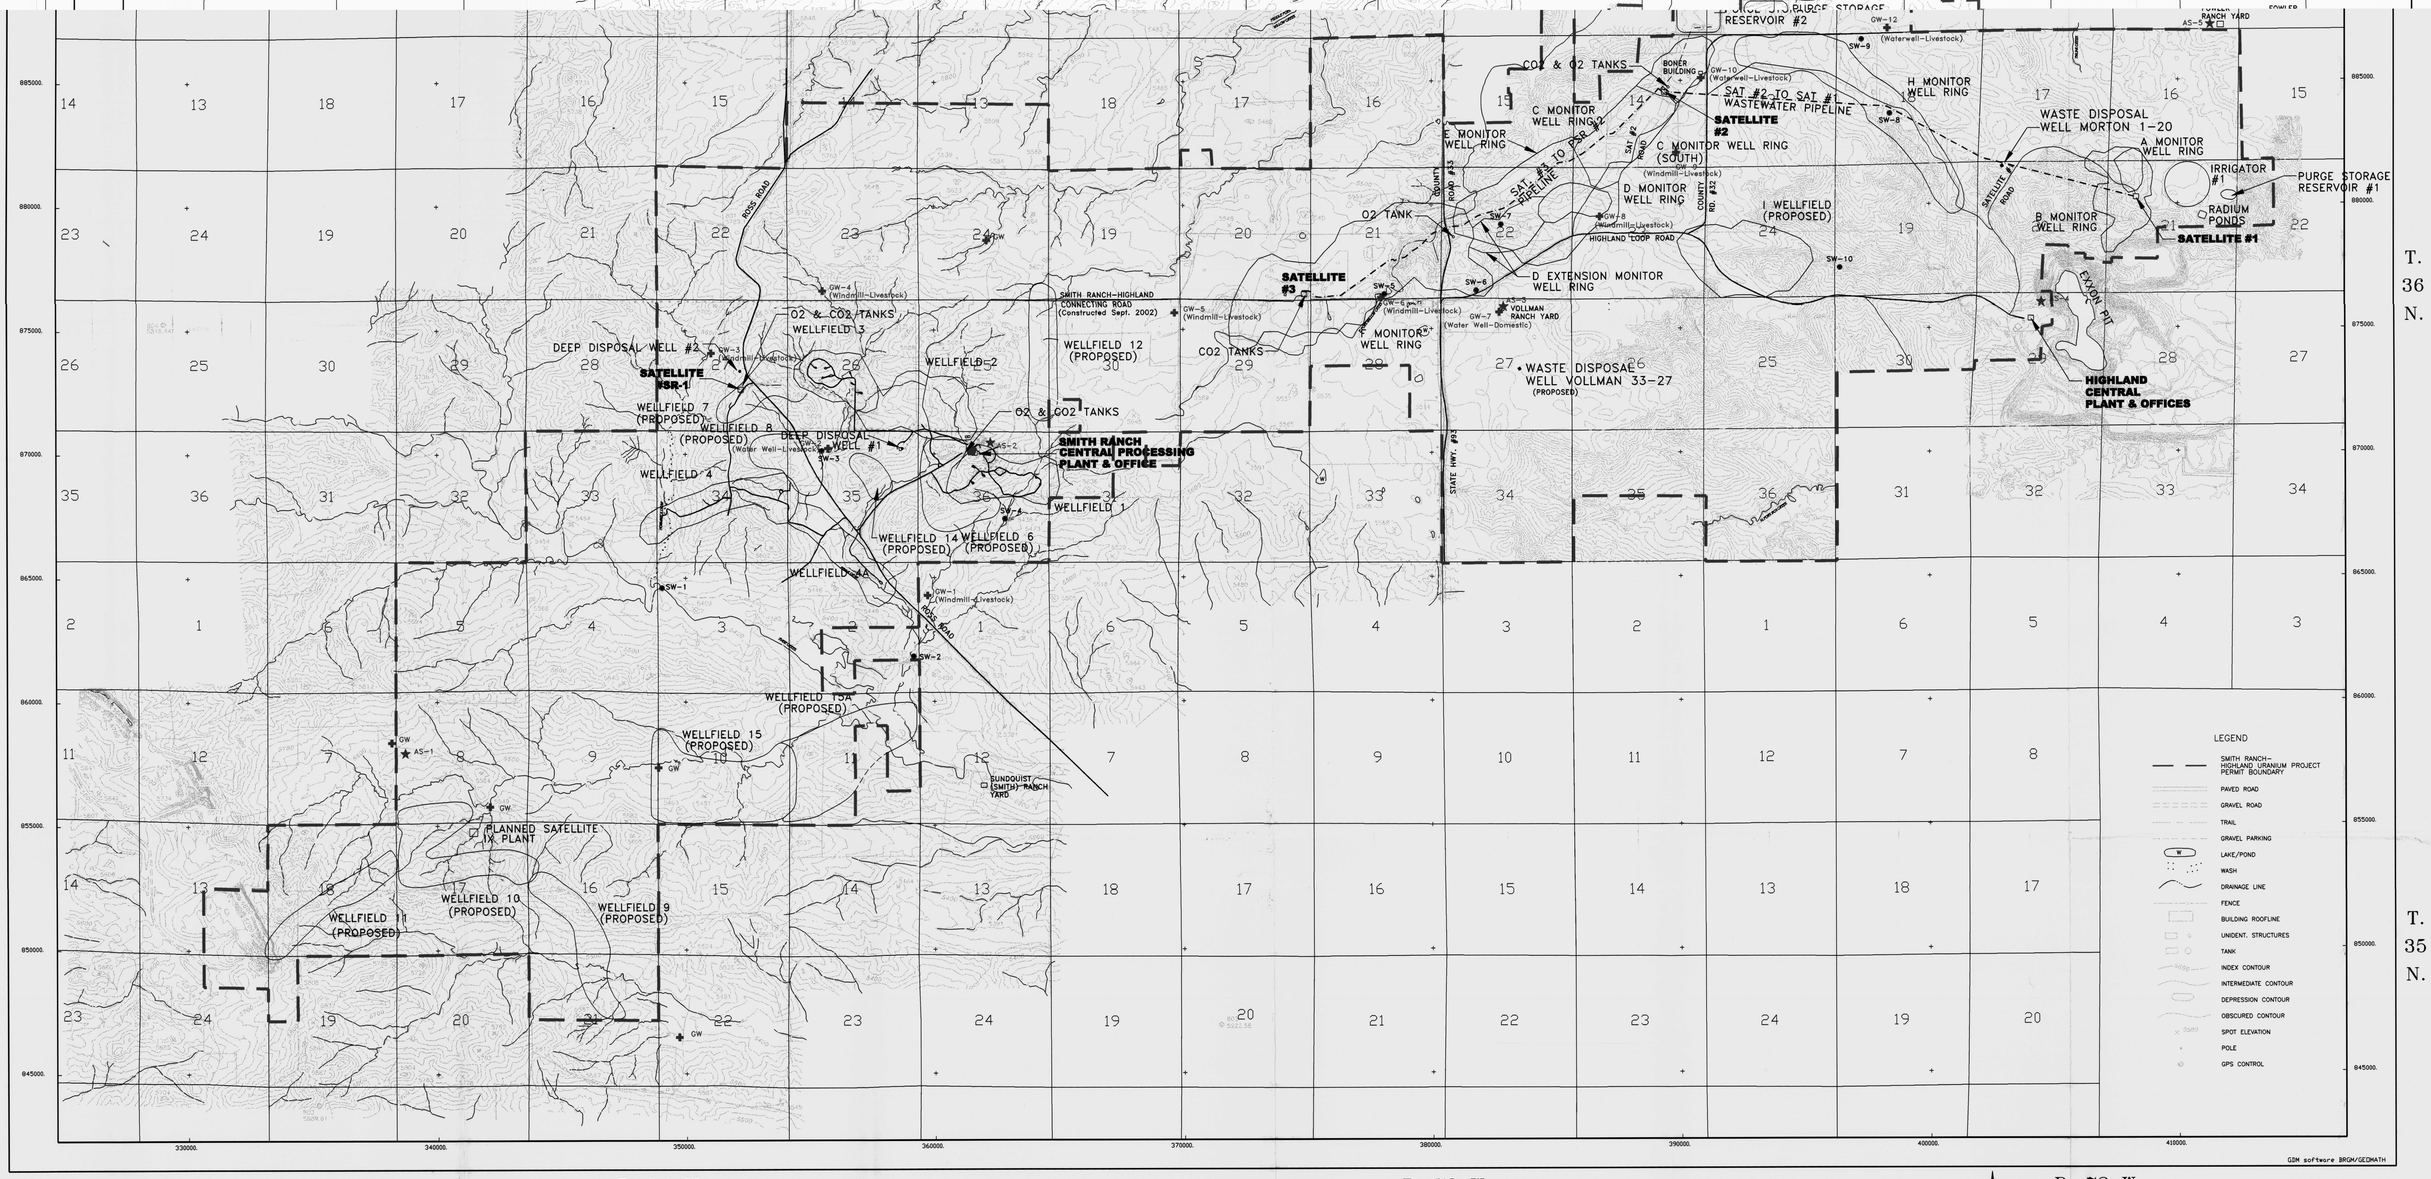

T. 36 N.

T. 35 N.

R. 75 W. R. 74 W. R. 73 W. R. 72 W.

MONITORING LEGEND

- AS-3 AIR MONITORING STATION
- GW-7 GROUND WATER MONITORING SITE
- SW-6 SURFACE WATER MONITORING SITE

2000 0 2000 4000
SCALE IN FEET
Contour Interval = 10' & 20'

PLATE 1

D-1

POWER RESOURCES, INC.
P.O. Box 1210 Glenrock, WY 82637 (307) 358-6541 (307) 235-1628

REVISIONS		
NO.	DATE	BY
1	01/03	JT
2	03/03	JKT

SMITH RANCH – HIGHLAND URANIUM PROJECT

FACILITIES & MONITORING SITES LOCATION MAP