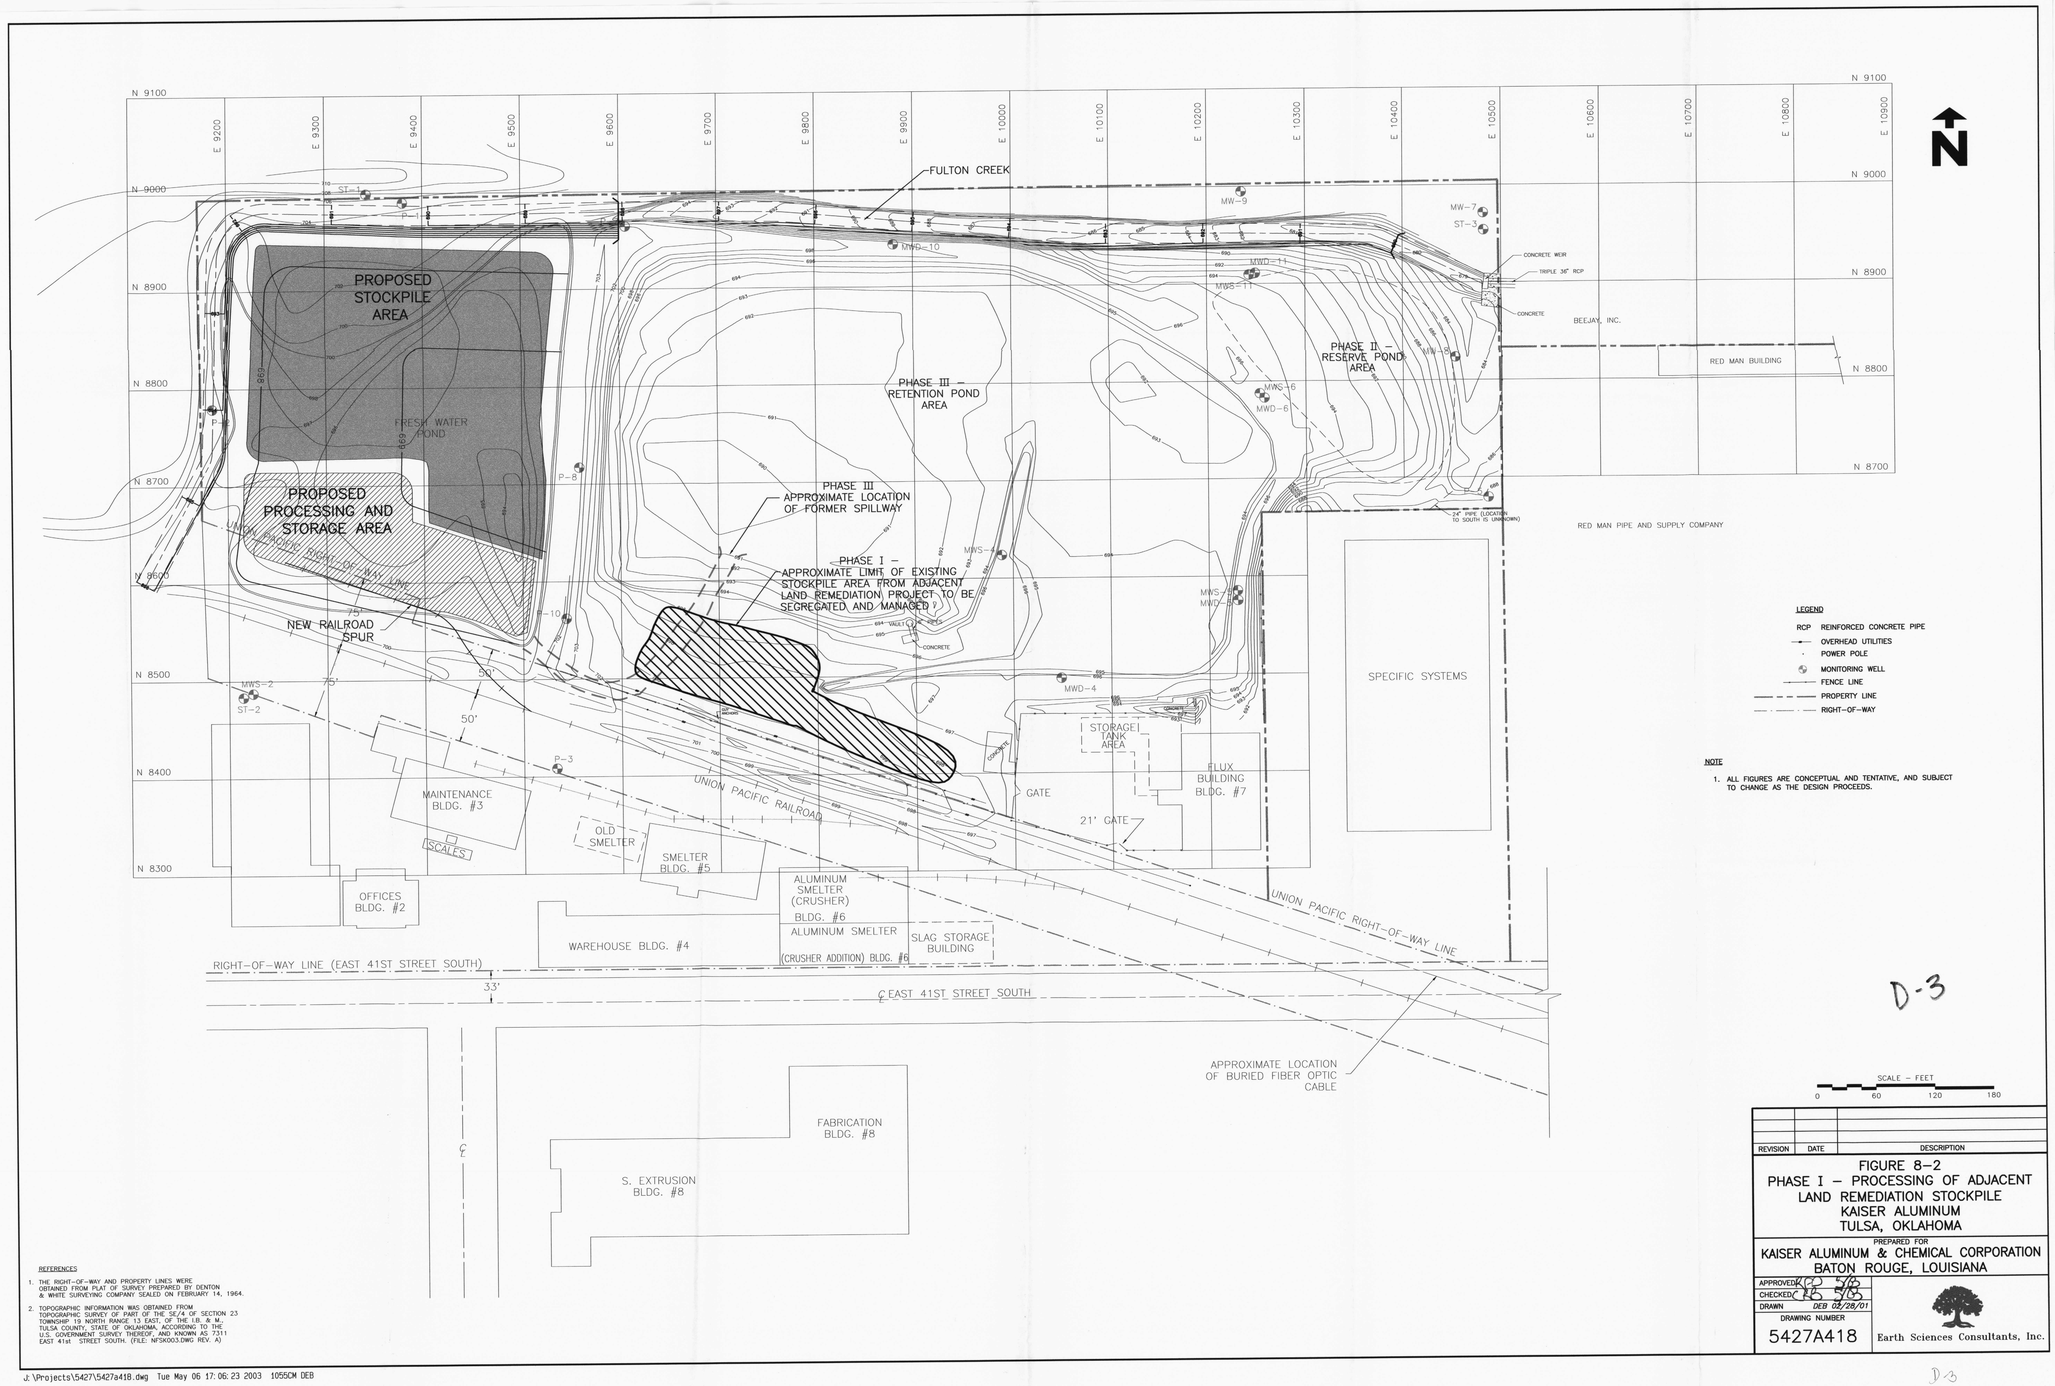

LEGEND

RCP REINFORCED CONCRETE PIPE
OVERHEAD UTILITIES
POWER POLE
MONITORING WELL
FENCE LINE
PROPERTY LINE
RIGHT-OF-WAY

NOTE

1. ALL FIGURES ARE CONCEPTUAL AND TENTATIVE, AND SUBJECT TO CHANGE AS THE DESIGN PROCEEDS.

REFERENCES

1. THE RIGHT-OF-WAY AND PROPERTY LINES WERE OBTAINED FROM PLAT OF SURVEY PREPARED BY DENTON & WHITE SURVEYING COMPANY SEALED ON FEBRUARY 14, 1964.
2. TOPOGRAPHIC INFORMATION WAS OBTAINED FROM TOPOGRAPHIC SURVEY OF PART OF THE SE/4 OF SECTION 23 TOWNSHIP 19 NORTH RANGE 13 EAST OF THE I.B. & M., TULSA COUNTY, STATE OF OKLAHOMA, ACCORDING TO THE U.S. GOVERNMENT SURVEY THEREOF, AND KNOWN AS 7311 EAST 41st STREET SOUTH. (FILE: NFSK003.DWG REV. A)

D-3

SCALE – FEET
0 60 120 180

REVISION	DATE	DESCRIPTION

FIGURE 8–2
PHASE I – PROCESSING OF ADJACENT LAND REMEDIATION STOCKPILE
KAISER ALUMINUM
TULSA, OKLAHOMA

PREPARED FOR
KAISER ALUMINUM & CHEMICAL CORPORATION
BATON ROUGE, LOUISIANA

APPROVED CP 5/06
CHECKED CP 5/06
DRAWN DEB 02/28/01
DRAWING NUMBER
5427A418

Earth Sciences Consultants, Inc.

J:\Projects\5427\5427a418.dwg Tue May 06 17:06:23 2003 1055CM DEB

D-3