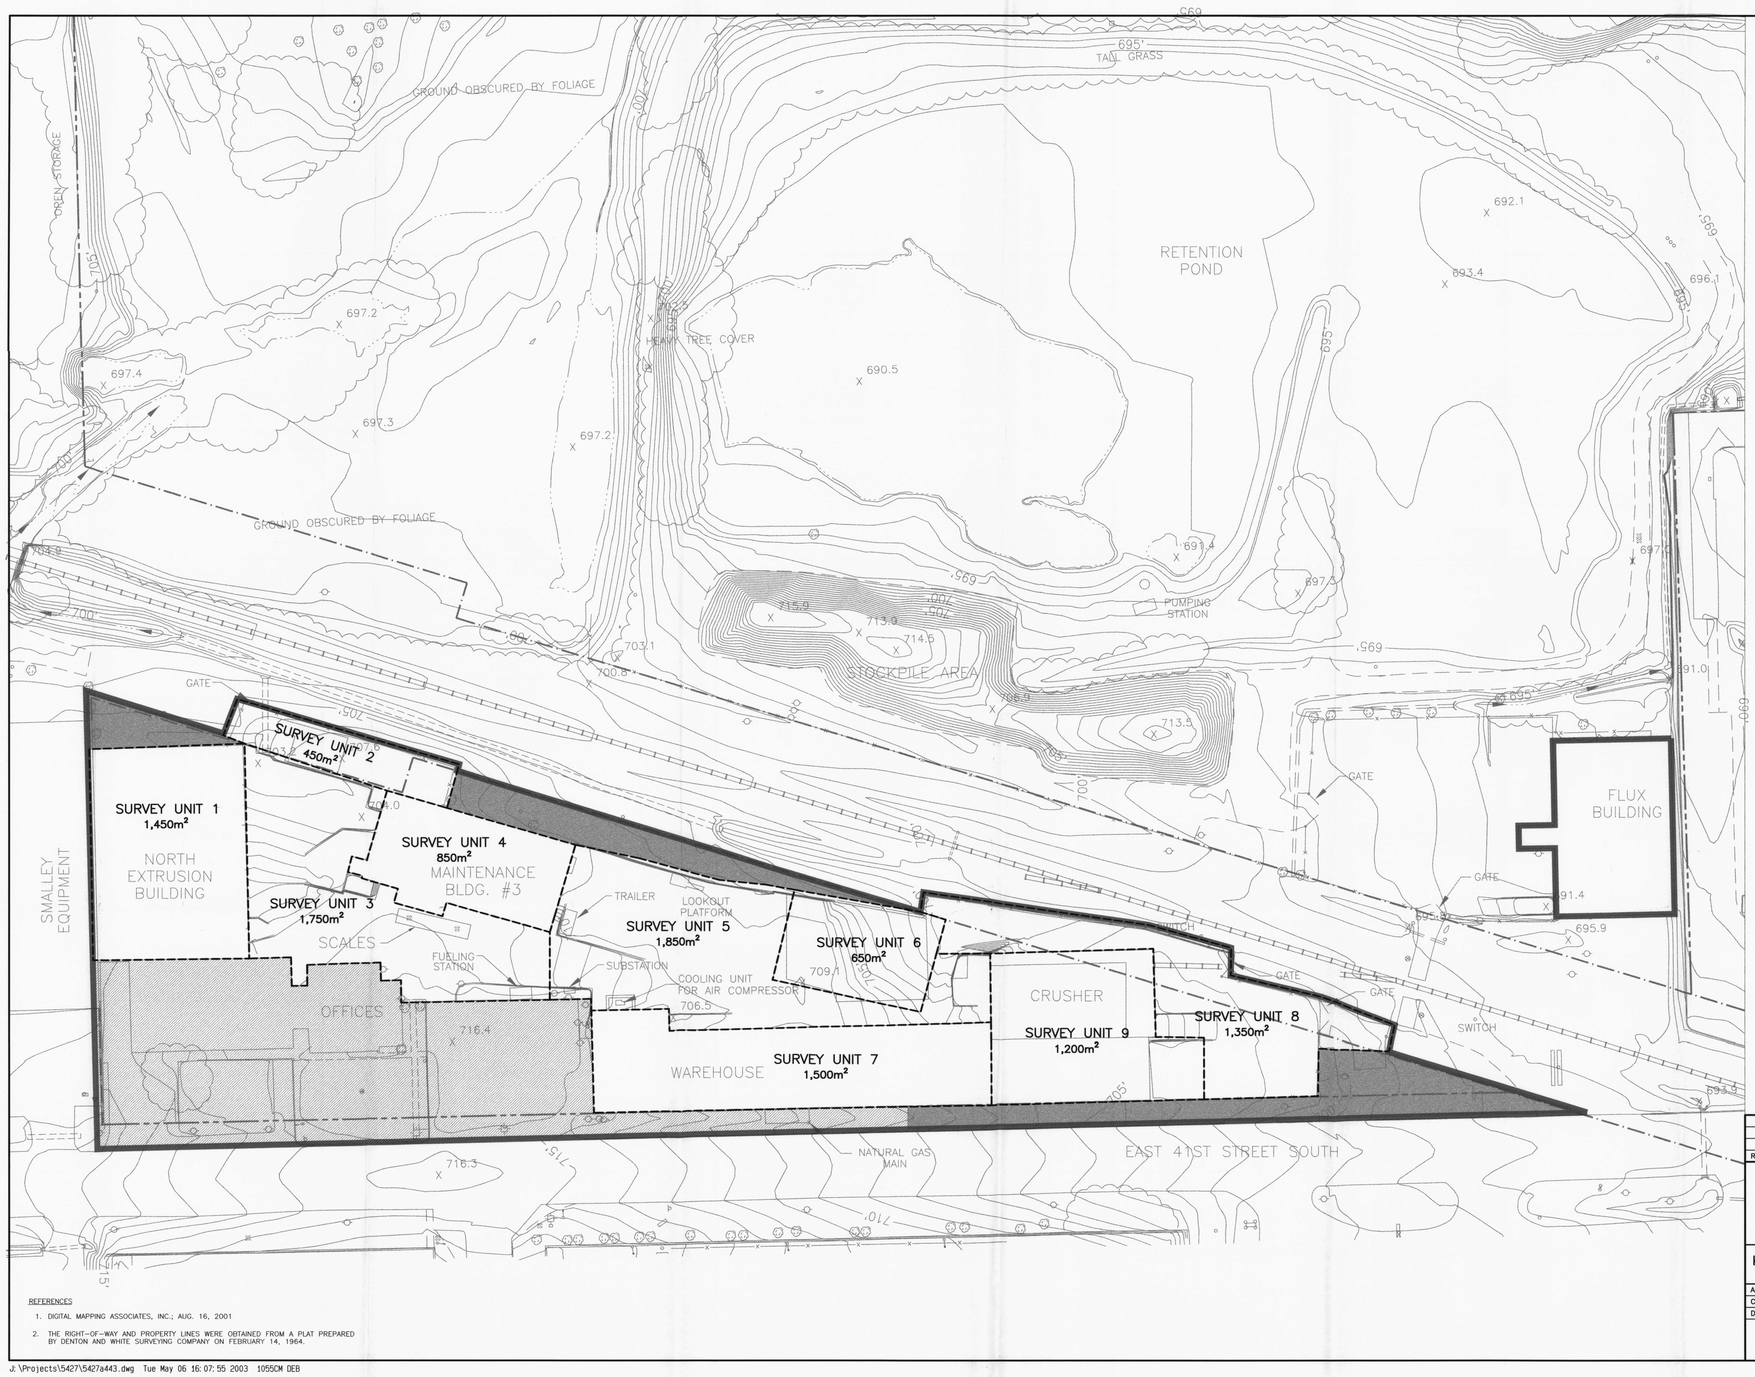

LEGEND

- FORMER OPERATIONAL AREA
- SURVEY UNIT BOUNDARY
- APPROXIMATE PROPERTY LINE
- APPROXIMATE RIGHT-OF-WAY
- FENCE
- RAILROAD
- ASPHALT PAVEMENT
- CURB
- PAVED ROAD
- DIRT/GRAVEL ROAD
- SIDEWALK
- CONCRETE/SLAB
- WALL
- TREE LINE
- MISC. STRUCTURE
- GUARD RAIL
- POOLED WATER BODY OR STREAM
- CHANNELED SURFACE WATER FLOW
- CULVERT
- STREET SIGN
- POST
- FIRE HYDRANT
- TREE
- MISC. TANK
- LIGHT POLE
- TRAFFIC SIGNAL POLE
- MANHOLE
- POWER POLE
- CULVERT OUTFALL
- NON-IMPACTED AREAS
- AREAS ADDRESSED DURING ALRP

NOTE

LAND AREA BENEATH THE FLUX BUILDING IS ADDRESSED IN THE JUNE 2001 DECOMMISSIONING PLAN.

D-1

SCALE - FEET
40 0 40 80
10 0 10 20
SCALE - METERS

REFERENCES

1. DIGITAL MAPPING ASSOCIATES, INC.; AUG. 16, 2001
2. THE RIGHT-OF-WAY AND PROPERTY LINES WERE OBTAINED FROM A PLAT PREPARED BY DENTON AND WHITE SURVEYING COMPANY ON FEBRUARY 14, 1964.

REVISION	DATE	DESCRIPTION

FIGURE 4A-8
SURVEY UNIT DELINEATION
IMPACTED LAND AREAS
FORMER KAISER ALUMINUM
SPECIALTY PRODUCTS FACILITY
TULSA, OKLAHOMA

PREPARED FOR
KAISER ALUMINUM & CHEMICAL CORPORATION
BATON ROUGE, LOUISIANA

APPROVED	DEB 5/06
CHECKED	DEB 5/05
DRAWN	GJA 10/19/01
DRAWING NUMBER	5427A443

Earth Sciences Consultants, Inc.

J:\Projects\5427\5427a443.dwg Tue May 06 16:07:55 2003 1055CM DEB

D-1