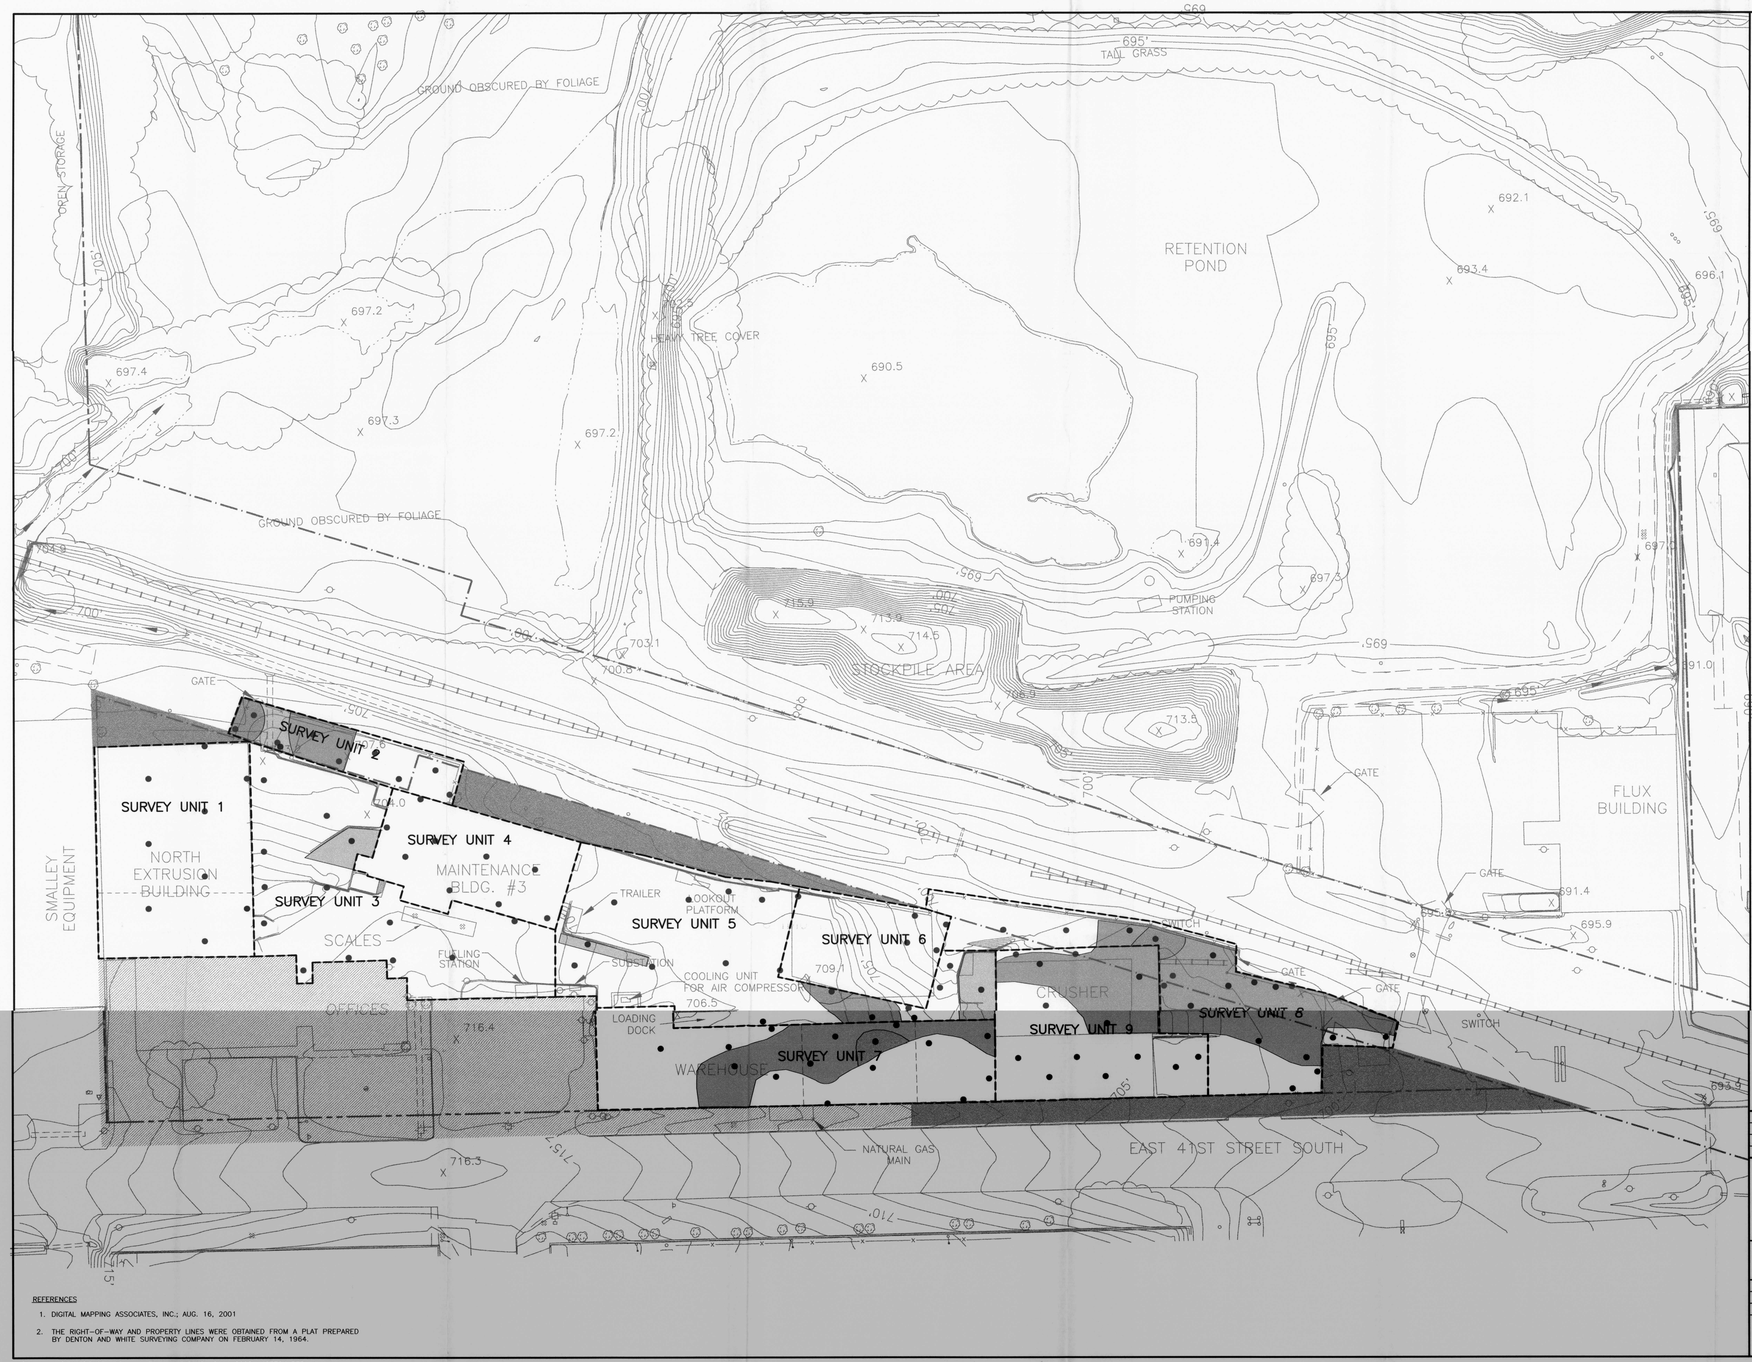

N

LEGEND

- SURVEY UNIT BOUNDARY
- APPROXIMATE PROPERTY LINE
- APPROXIMATE RIGHT-OF-WAY
- FENCE
- RAILROAD
- ASPHALT PAVEMENT
- CURB
- PAVED ROAD
- DIRT/GRAVEL ROAD
- SIDEWALK
- CONCRETE/SLAB
- WALL
- TREE LINE
- MISC. STRUCTURE
- GUARD RAIL
- POOLED WATER BODY OR STREAM
- CHANNELED SURFACE WATER FLOW
- CULVERT
- STREET SIGN
- POST
- FIRE HYDRANT
- TREE
- MISC. TANK
- LIGHT POLE
- TRAFFIC SIGNAL POLE
- MANHOLE
- POWER POLE
- CULVERT OUTFALL
- SAMPLE POINT WITH NET Th-232 ACTIVITY CONCENTRATION ≤3.0 pCi/g
- SAMPLE POINT WITH NET Th-232 ACTIVITY CONCENTRATION >3.0 pCi/g
- NON-IMPACTED AREAS
- AREAS ADDRESSED DURING ALRP

NOTE

LAND AREA BENEATH THE FLUX BUILDING IS ADDRESSED IN THE JUNE 2001 DECOMMISSIONING PLAN.

- EXCAVATION DEPTH 2 FEET
- EXCAVATION DEPTH 4 FEET
- EXCAVATION DEPTH 6 FEET
- EXCAVATION DEPTH 8 FEET
- EXCAVATION DEPTH 10 FEET

SCALE - FEET: 40 0 40 80
SCALE - METERS: 10 0 10 20

REVISION	DATE	DESCRIPTION

FIGURE 8A-1
EXCAVATION PLAN
FORMER OPERATIONAL AREA
FORMER KAISER ALUMINUM
SPECIALTY PRODUCTS FACILITY
TULSA, OKLAHOMA

PREPARED FOR
KAISER ALUMINUM & CHEMICAL CORPORATION
BATON ROUGE, LOUISIANA

APPROVED RBO 5/8
CHECKED CRB 5/8
DRAWN DEB 3/28/02
DRAWING NUMBER
5427A446

Earth Sciences Consultants, Inc.

REFERENCES

1. DIGITAL MAPPING ASSOCIATES, INC.; AUG. 16, 2001
2. THE RIGHT-OF-WAY AND PROPERTY LINES WERE OBTAINED FROM A PLAT PREPARED BY DENTON AND WHITE SURVEYING COMPANY ON FEBRUARY 14, 1964.

J:\Projects\5427\5427a446.dwg Tue May 06 16:12:11 2003 1055CM DEB

D-2