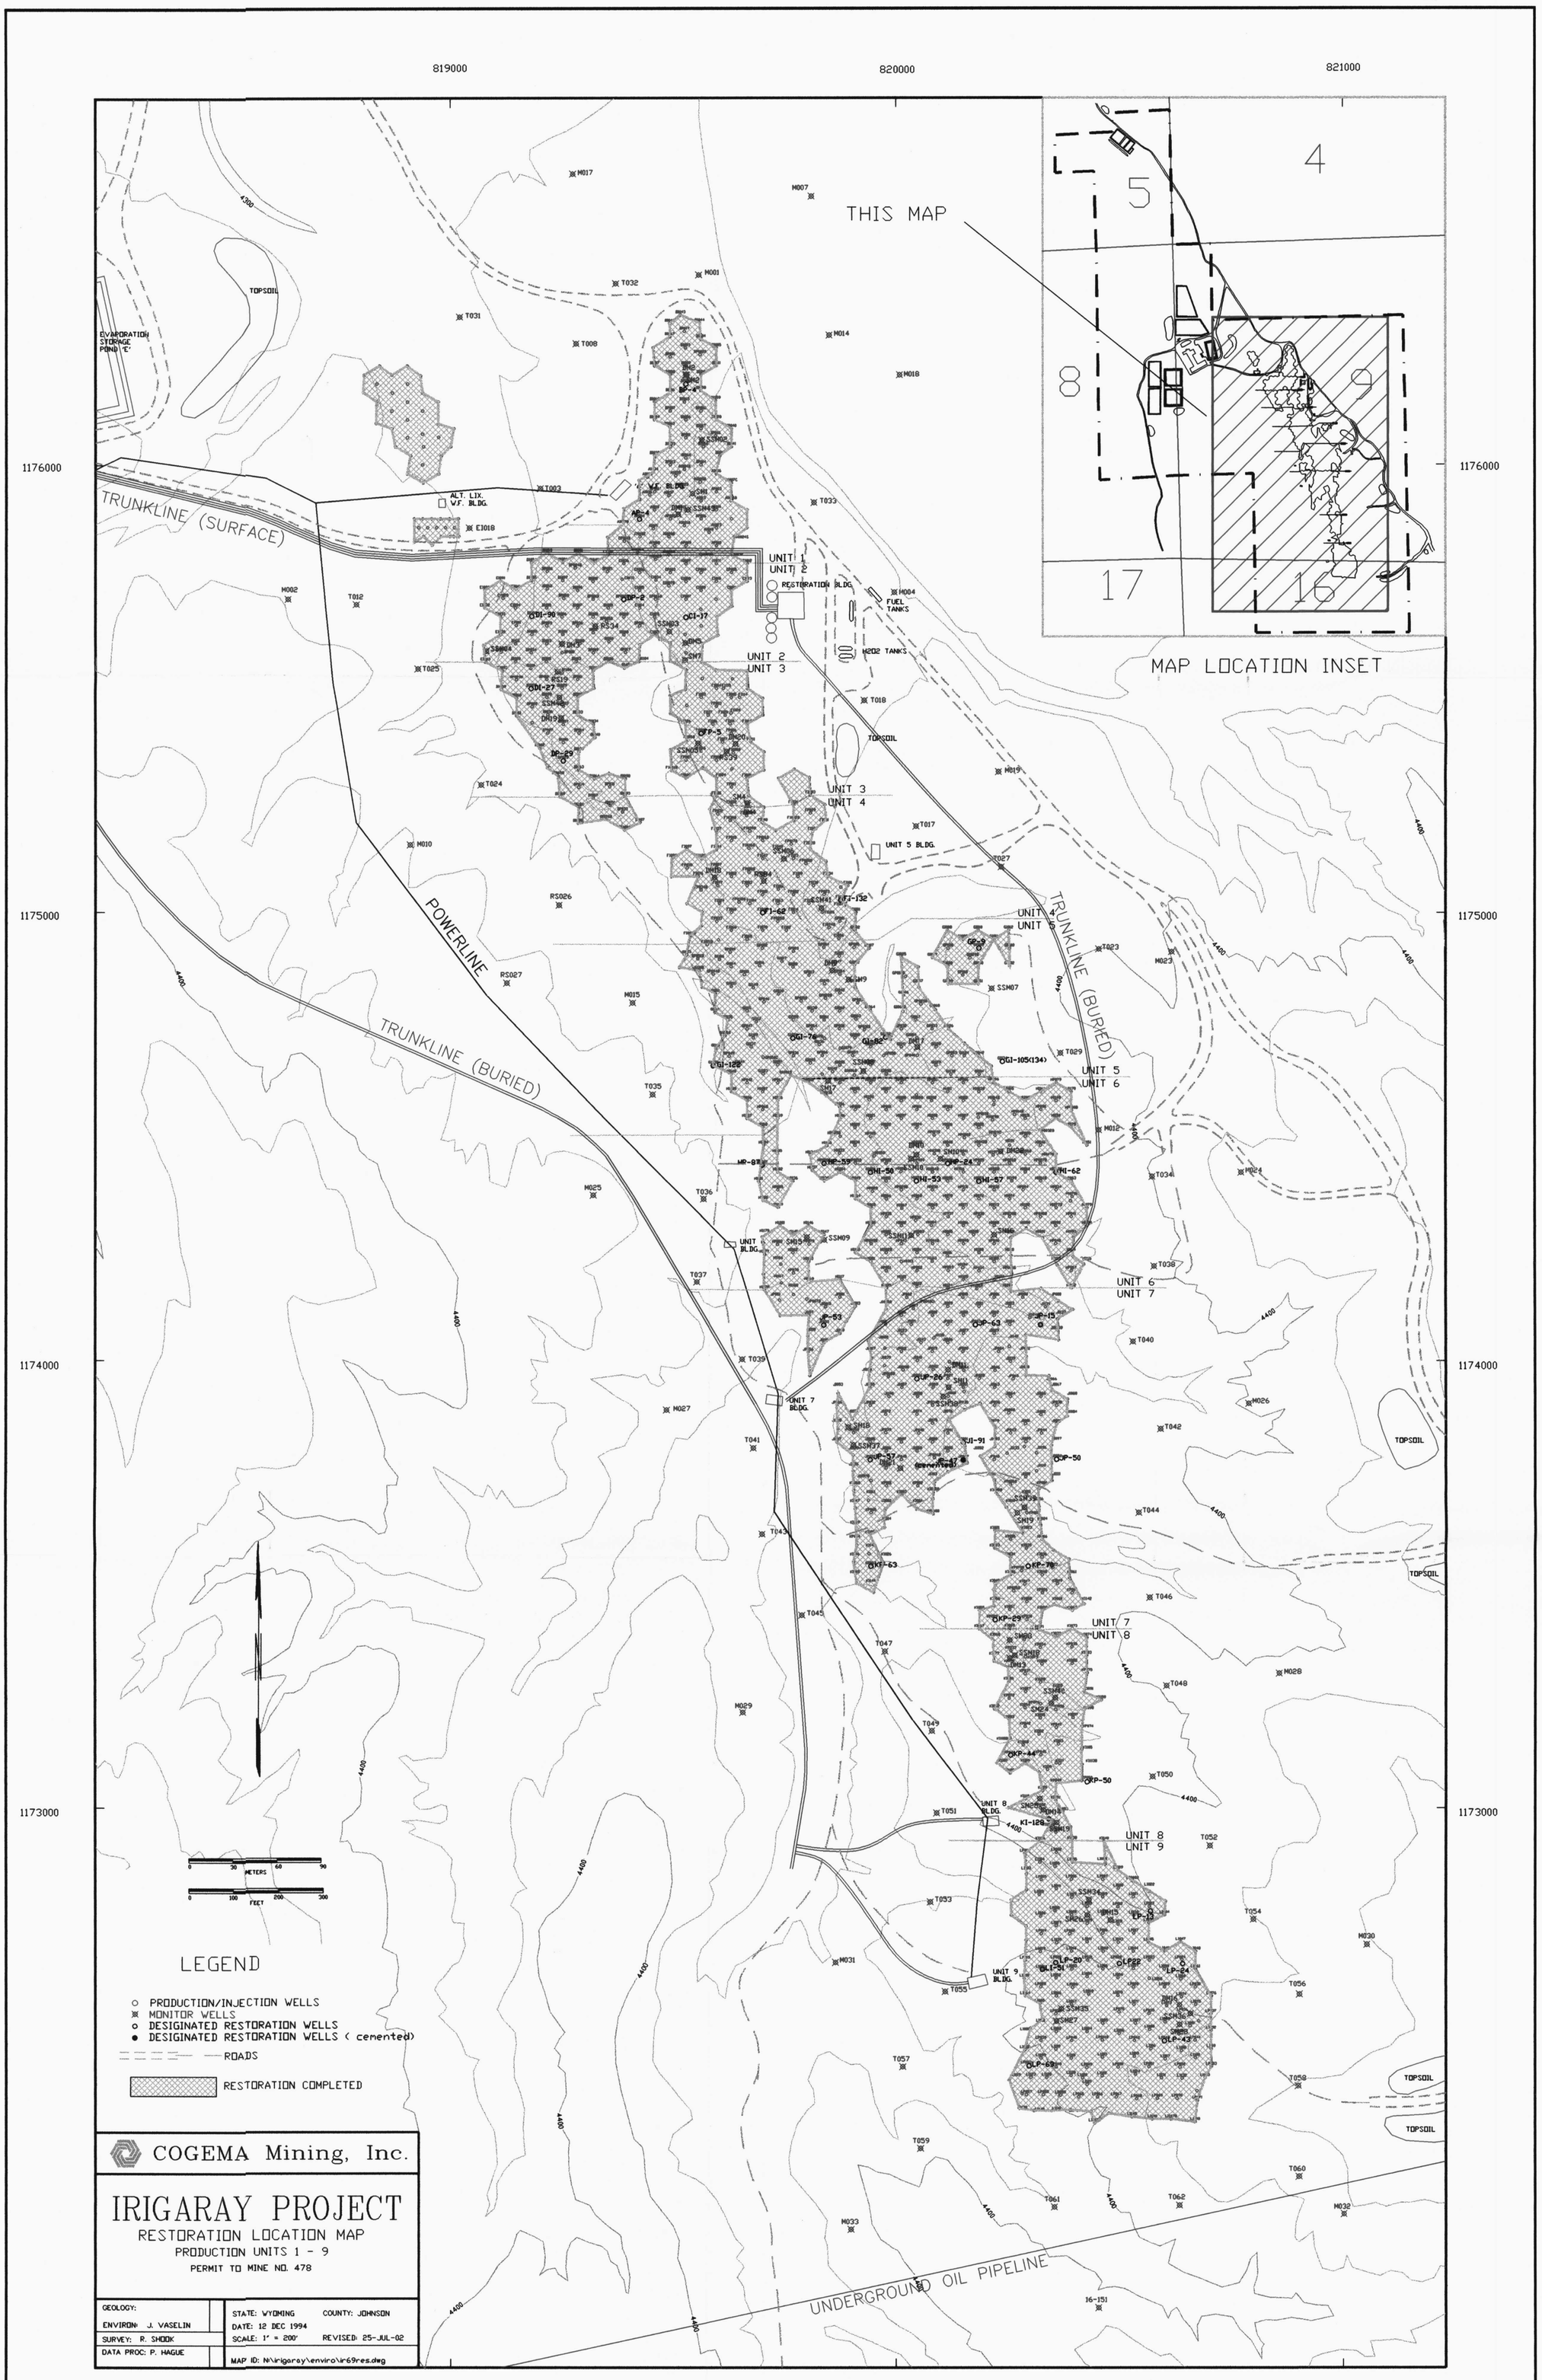
819000
820000
821000
1176000
1175000
1174000
1173000
THIS MAP
MAP LOCATION INSET
4
5
8
9
17
16
TRUNKLINE (SURFACE)
TRUNKLINE (BURIED)
POWERLINE
UNDERGROUND OIL PIPELINE
EVAPORATION STORAGE POND 'E'
TOPSOIL
ALT. LIX. V.F. BLDG.
V.F. BLDG.
RESTORATION BLDG.
FUEL TANKS
H202 TANKS
UNIT 1
UNIT 2
UNIT 3
UNIT 4
UNIT 5
UNIT 6
UNIT 7
UNIT 8
UNIT 9
UNIT 5 BLDG.
UNIT BLDG.
UNIT 7 BLDG.
UNIT 8 BLDG.
UNIT 9 BLDG.
METERS
FEET
LEGEND
PRODUCTION/INJECTION WELLS
MONITOR WELLS
DESIGNATED RESTORATION WELLS
DESIGNATED RESTORATION WELLS (cemented)
ROADS
RESTORATION COMPLETED
COGEMA Mining, Inc.
IRIGARAY PROJECT
RESTORATION LOCATION MAP
PRODUCTION UNITS 1 - 9
PERMIT TO MINE NO. 478
GEOLOGY:
ENVIRON: J. VASELIN
SURVEY: R. SHOOK
DATA PROC: P. HAGUE
STATE: WYOMING
COUNTY: JOHNSON
DATE: 12 DEC 1994
SCALE: 1" = 200'
REVISED: 25-JUL-02
MAP ID: N:\irigaray\enviro\ir69res.dwg

D-05