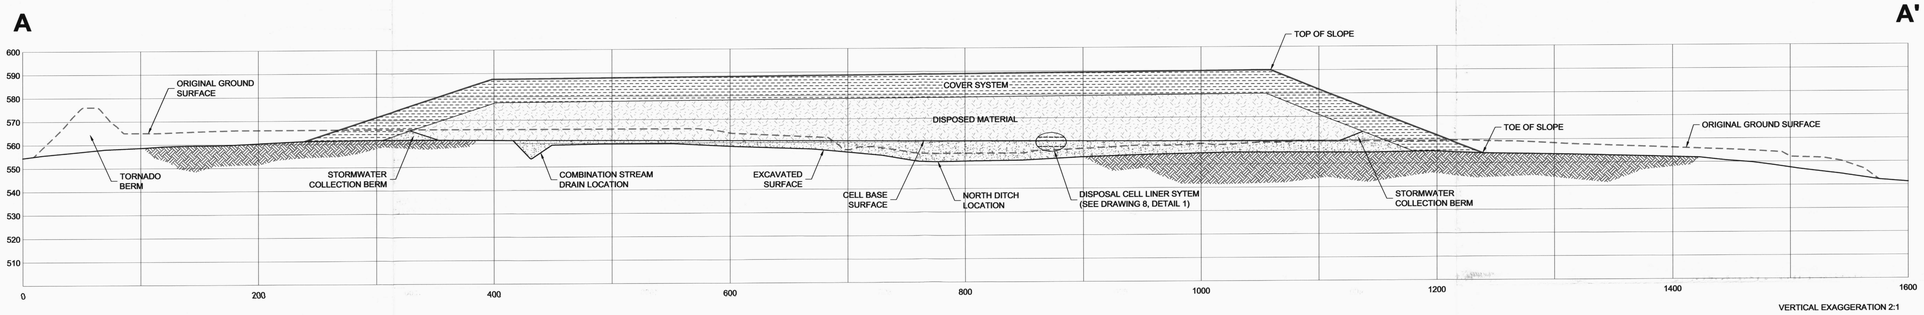

CROSS SECTION A-A'

LOOKING WEST

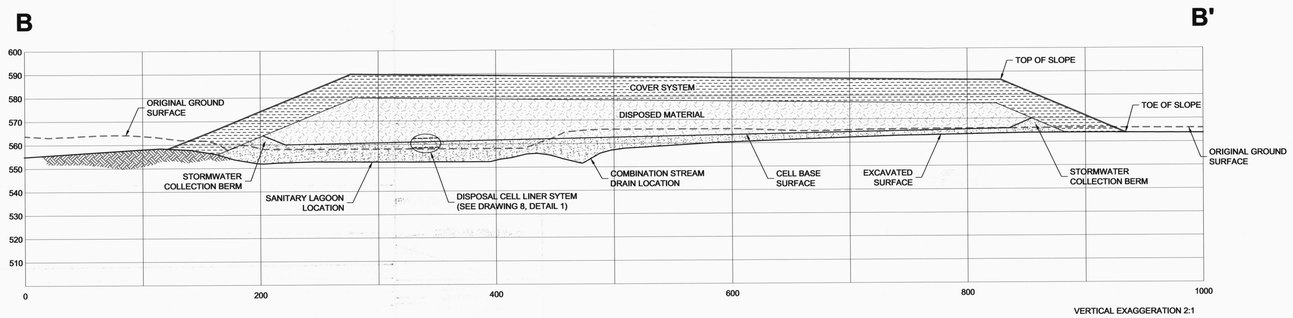

CROSS SECTION B-B'

LOOKING NORTH

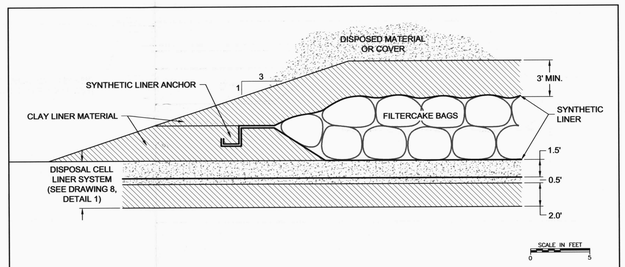

TYPICAL SECTION THROUGH RAFFINATE SLUDGE FILTERCAKE BAGS

SHOWING SUPPLEMENTAL LINER AND COVER

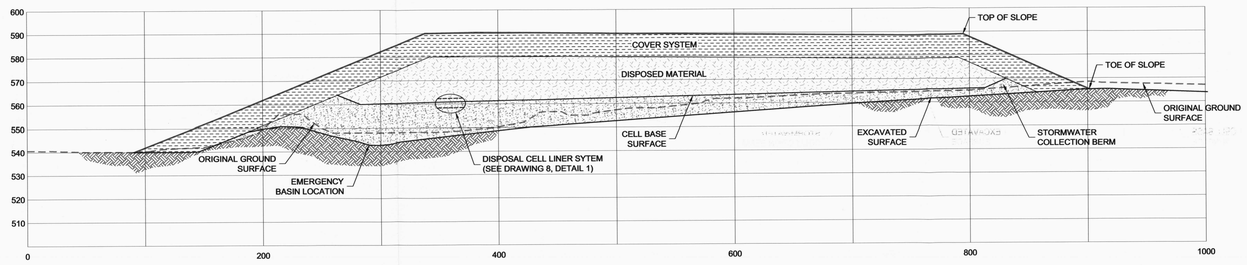

CROSS SECTION C-C'

LOOKING NORTH

SCALE IN FEET

50' HORIZONTAL 0'

25' VERTICAL 0'

NOTES:

1. The cell base surface is at the top of the synthetic liner in the disposal cell liner system.
2. Layer A materials shall be inside of the perimeter of the top-of-slope line.

D-7

REVISIONS

No.	DESCRIPTION	BY	CHKD.	APPROVED		DATE
A	ISSUED FOR PERMITTING	CLS				12/02
B	UPDATED LINER SYSTEM	CLS				8/03

REFERENCES

DWG No.	DRAWING TITLE
6	DISPOSAL CELL INTERIOR PLAN

DESIGNERS

ENGINEERING RECORD	BY	DATE
PRELIMINARY DESIGN	CLS	10/02

PREPARED BY

consulting scientists and engineers

PREPARED FOR

SEQUOYAH FUELS
A GENERAL ATOMICS COMPANY

TITLE

DISPOSAL CELL CROSS SECTIONS

PROJECT	180734	DATE	AUGUST 2003	DRAWING	REVISION
SCALE	AS SHOWN	ACAD FILE	SITE- XS- REV-B.dwg	7	B