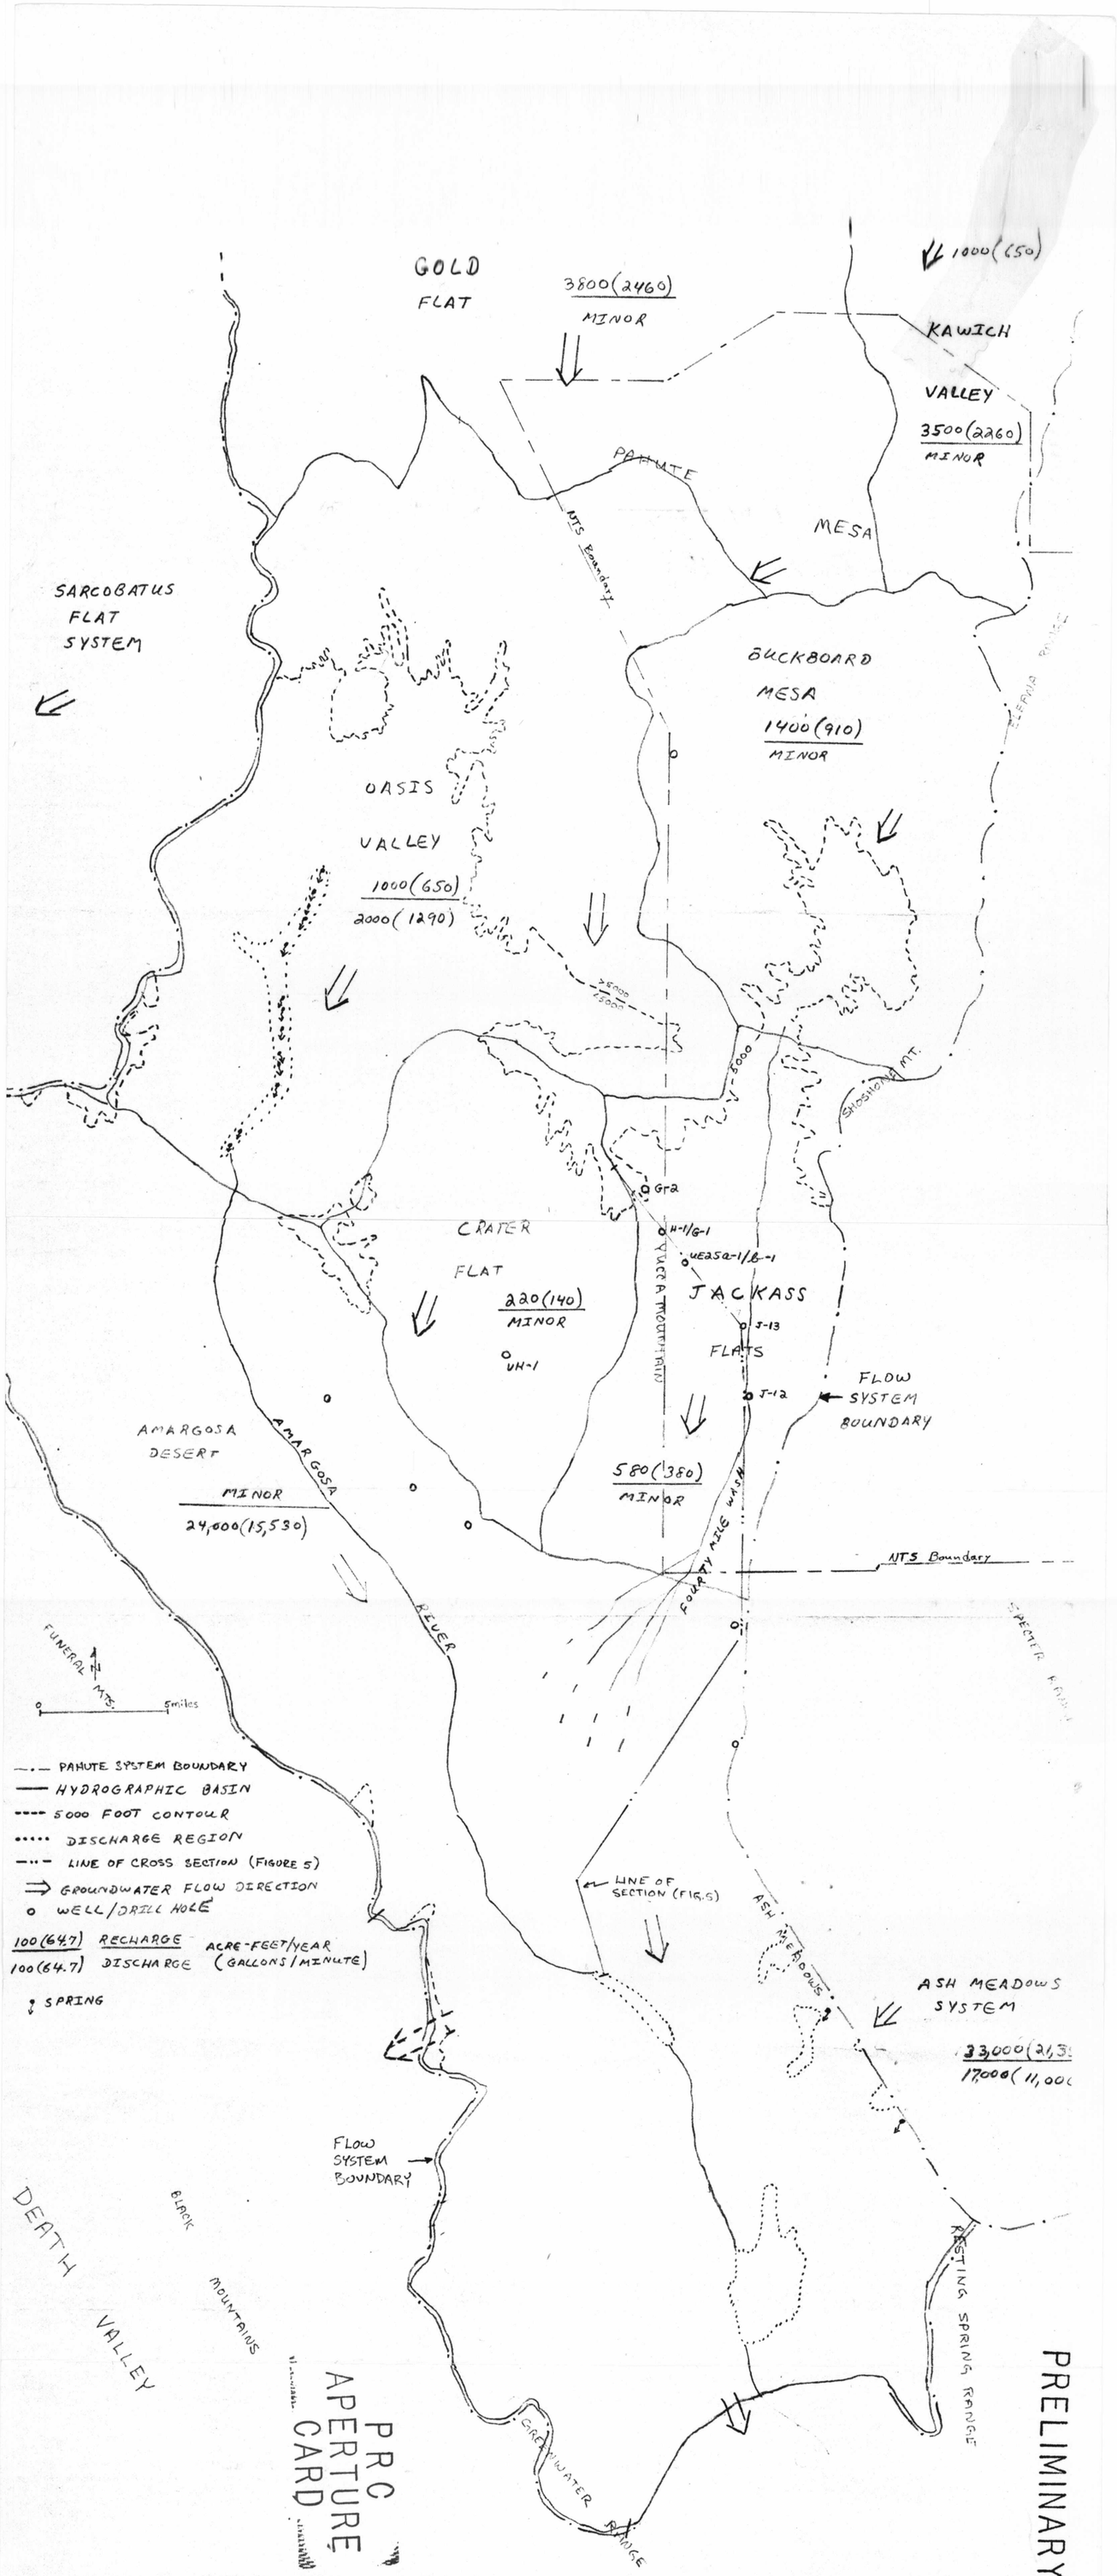

FIGURE 3. PAHUTE MESA GROUNDWATER SYSTEM

8305310211-03

D-2