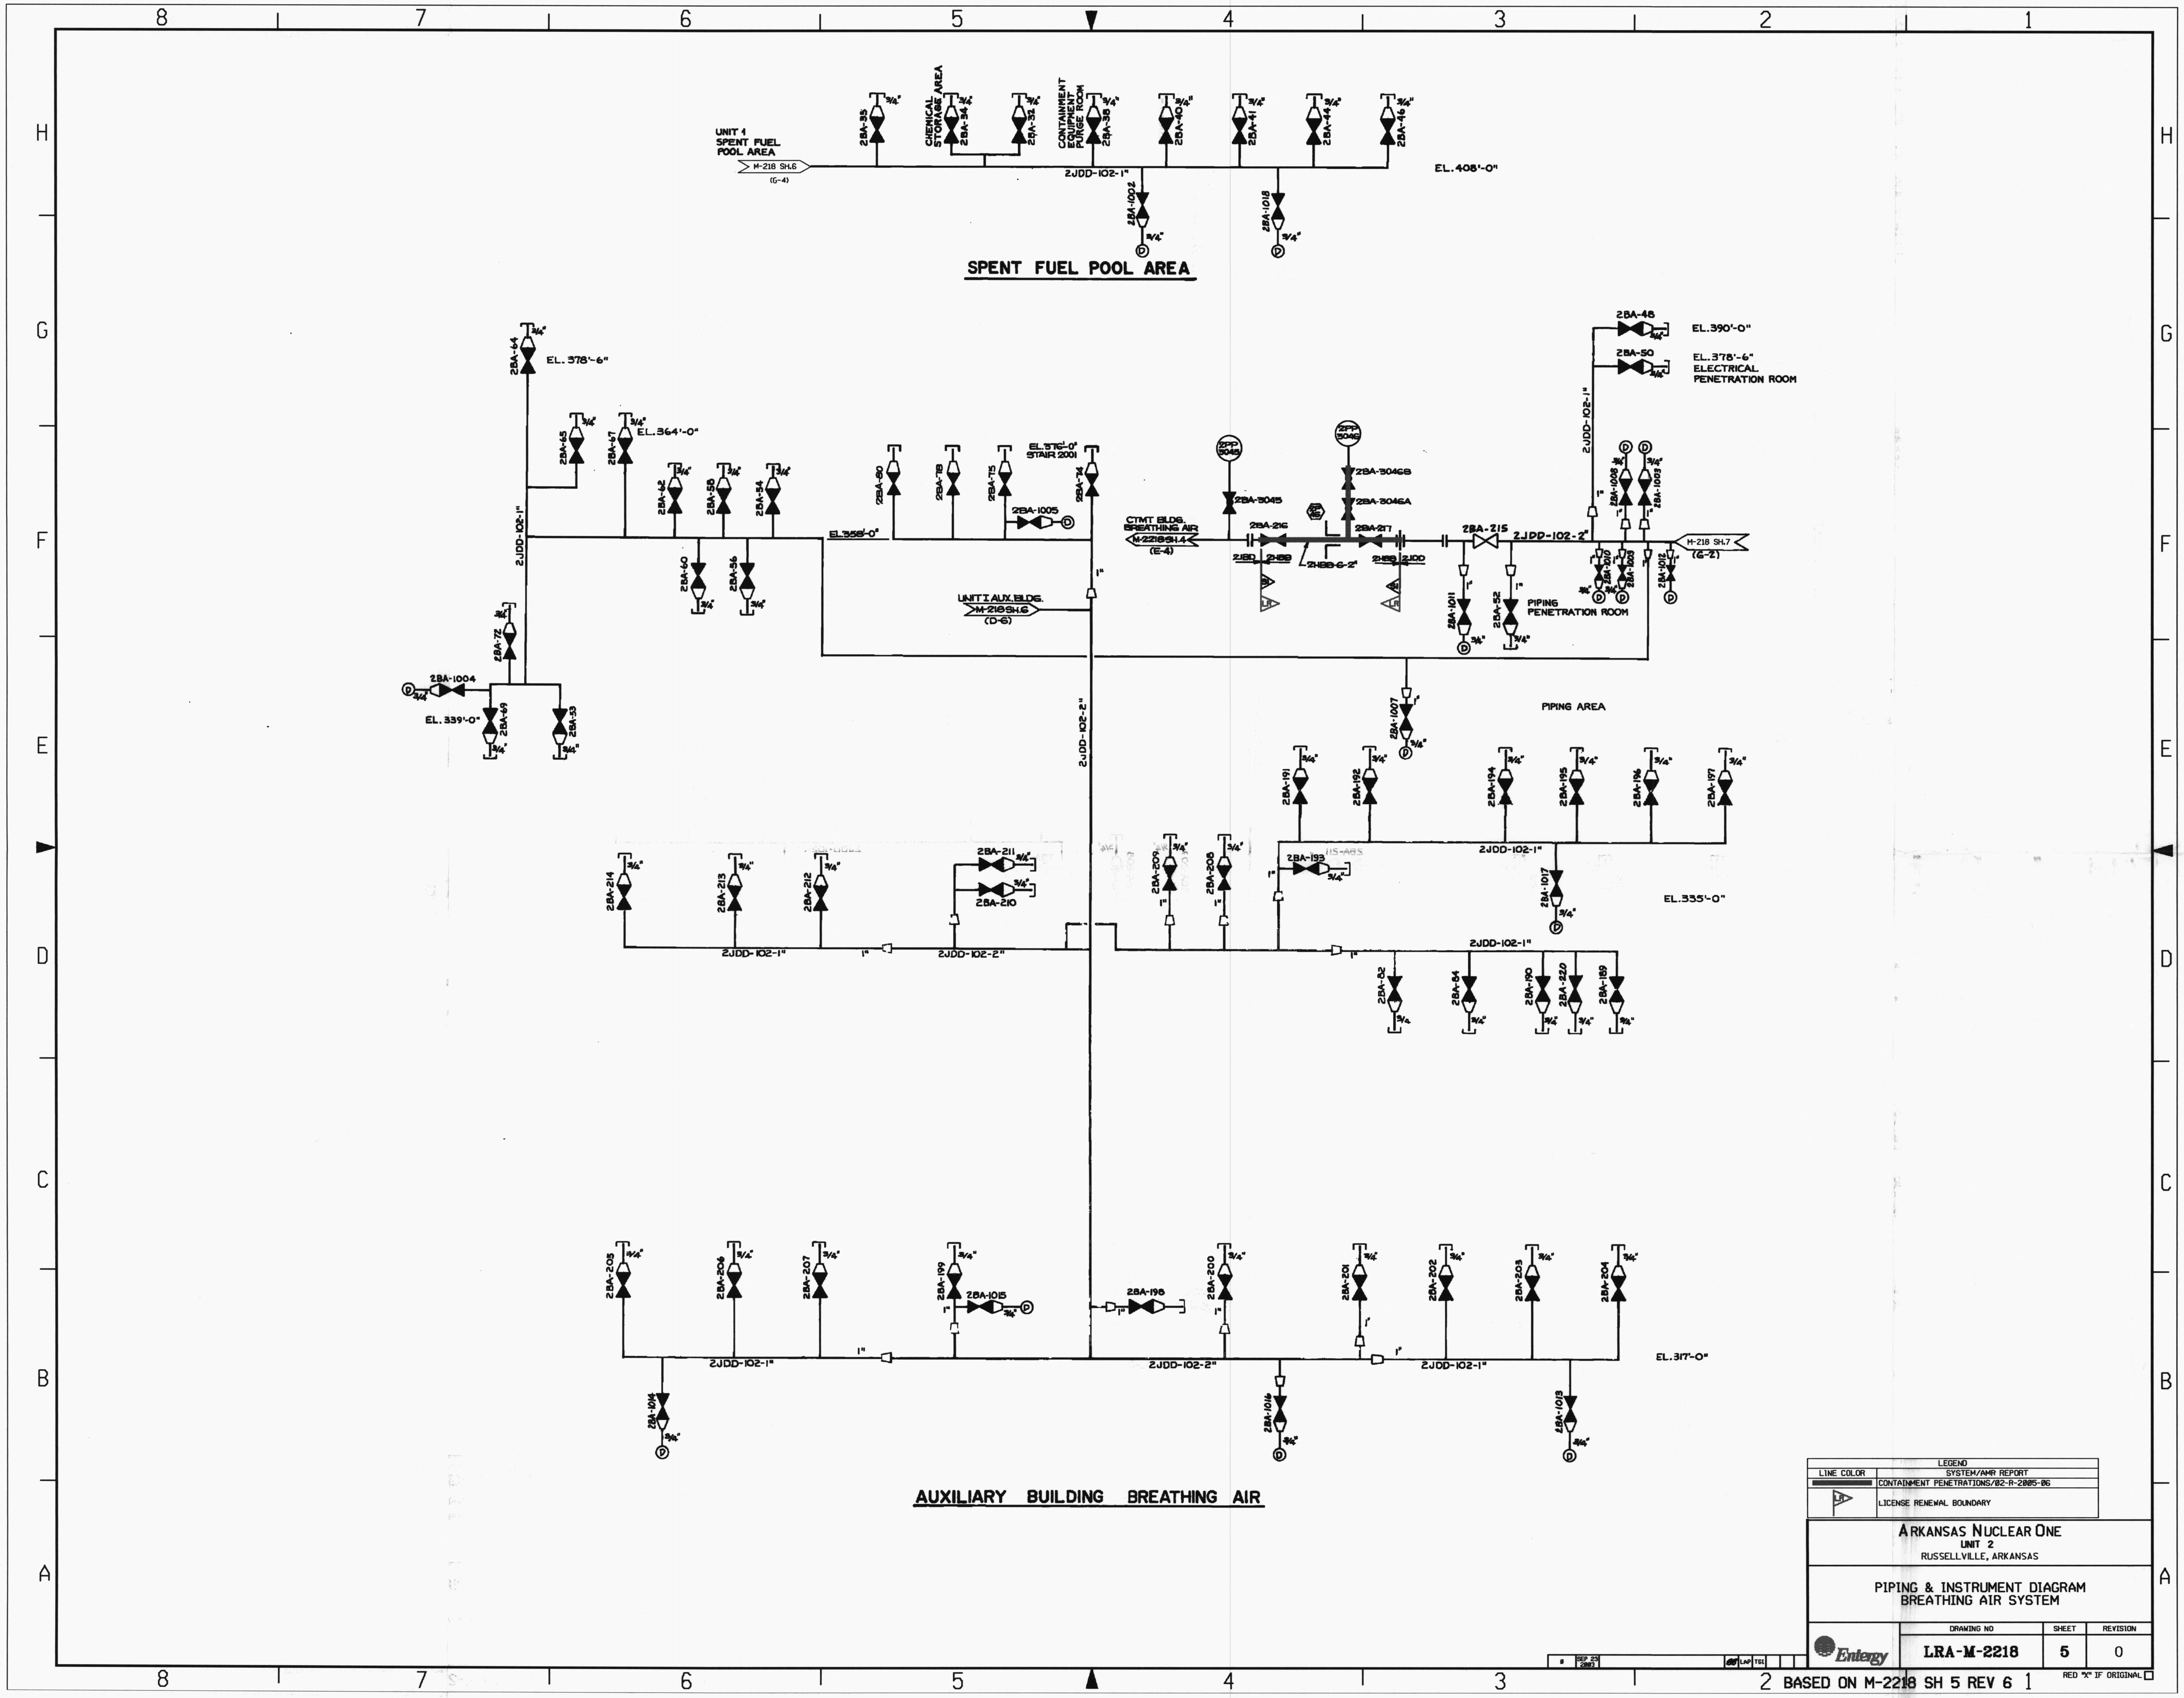

SPENT FUEL POOL AREA
UNIT 1 SPENT FUEL POOL AREA
M-218 SH.6 (G-4)
2BA-35
CHEMICAL STORAGE AREA
2BA-34
2BA-32
CONTAINMENT EQUIPMENT PURGE ROOM
2BA-38
2BA-40
2BA-41
2BA-44
2BA-46
2JDD-102-1"
EL. 408'-0"
2BA-1002
2BA-1018
3/4"
2BA-64
EL. 378'-6"
2BA-65
2BA-67
EL. 364'-0"
2BA-62
2BA-58
2BA-54
2BA-60
2BA-56
2BA-72
2BA-1004
EL. 339'-0"
2BA-69
2BA-53
2JDD-102-1"
EL. 358'-0"
2BA-80
2BA-78
2BA-75
2BA-1005
EL. 376'-0" STAIR 2001
2BA-74
UNIT I AUX. BLDG. M-218 SH.6 (D-6)
2JDD-102-2"
CTMT BLDG. BREATHING AIR M-2218 SH.4 (E-4)
2PP 5045
2BA-5045
2PP 5046
2BA-5046B
2BA-5046A
2BA-216
2BA-217
2JBD
2HBB
2HBB-6-2"
2HBB
2JDD
2BA-215
2JDD-102-2"
2BA-48
EL. 390'-0"
2BA-50
EL. 378'-6" ELECTRICAL PENETRATION ROOM
2JDD-102-1"
2BA-1008
2BA-1003
2BA-1010
2BA-1009
2BA-1012
M-218 SH.7 (G-2)
2BA-1011
2BA-52
PIPING PENETRATION ROOM
2BA-1007
PIPING AREA
2BA-191
2BA-192
2BA-194
2BA-195
2BA-196
2BA-197
2JDD-102-1"
2BA-193
2BA-1017
EL. 335'-0"
2BA-214
2BA-213
2BA-212
2BA-211
2BA-210
2BA-209
2BA-208
2JDD-102-1"
2JDD-102-2"
2BA-82
2BA-84
2BA-190
2BA-220
2BA-189
2BA-205
2BA-206
2BA-207
2BA-199
2BA-1015
2BA-198
2BA-200
2BA-201
2BA-202
2BA-203
2BA-204
EL. 317'-0"
2JDD-102-1"
2JDD-102-2"
2BA-1014
2BA-1016
2BA-1013
AUXILIARY BUILDING BREATHING AIR
LEGEND
LINE COLOR | SYSTEM/AMR REPORT
CONTAINMENT PENETRATIONS/02-R-2005-06
LICENSE RENEWAL BOUNDARY
ARKANSAS NUCLEAR ONE
UNIT 2
RUSSELLVILLE, ARKANSAS
PIPING & INSTRUMENT DIAGRAM
BREATHING AIR SYSTEM
Entergy
DRAWING NO LRA-M-2218
SHEET 5
REVISION 0
SEP 23 2003
LAP TSI
BASED ON M-2218 SH 5 REV 6
RED "X" IF ORIGINAL

D-26