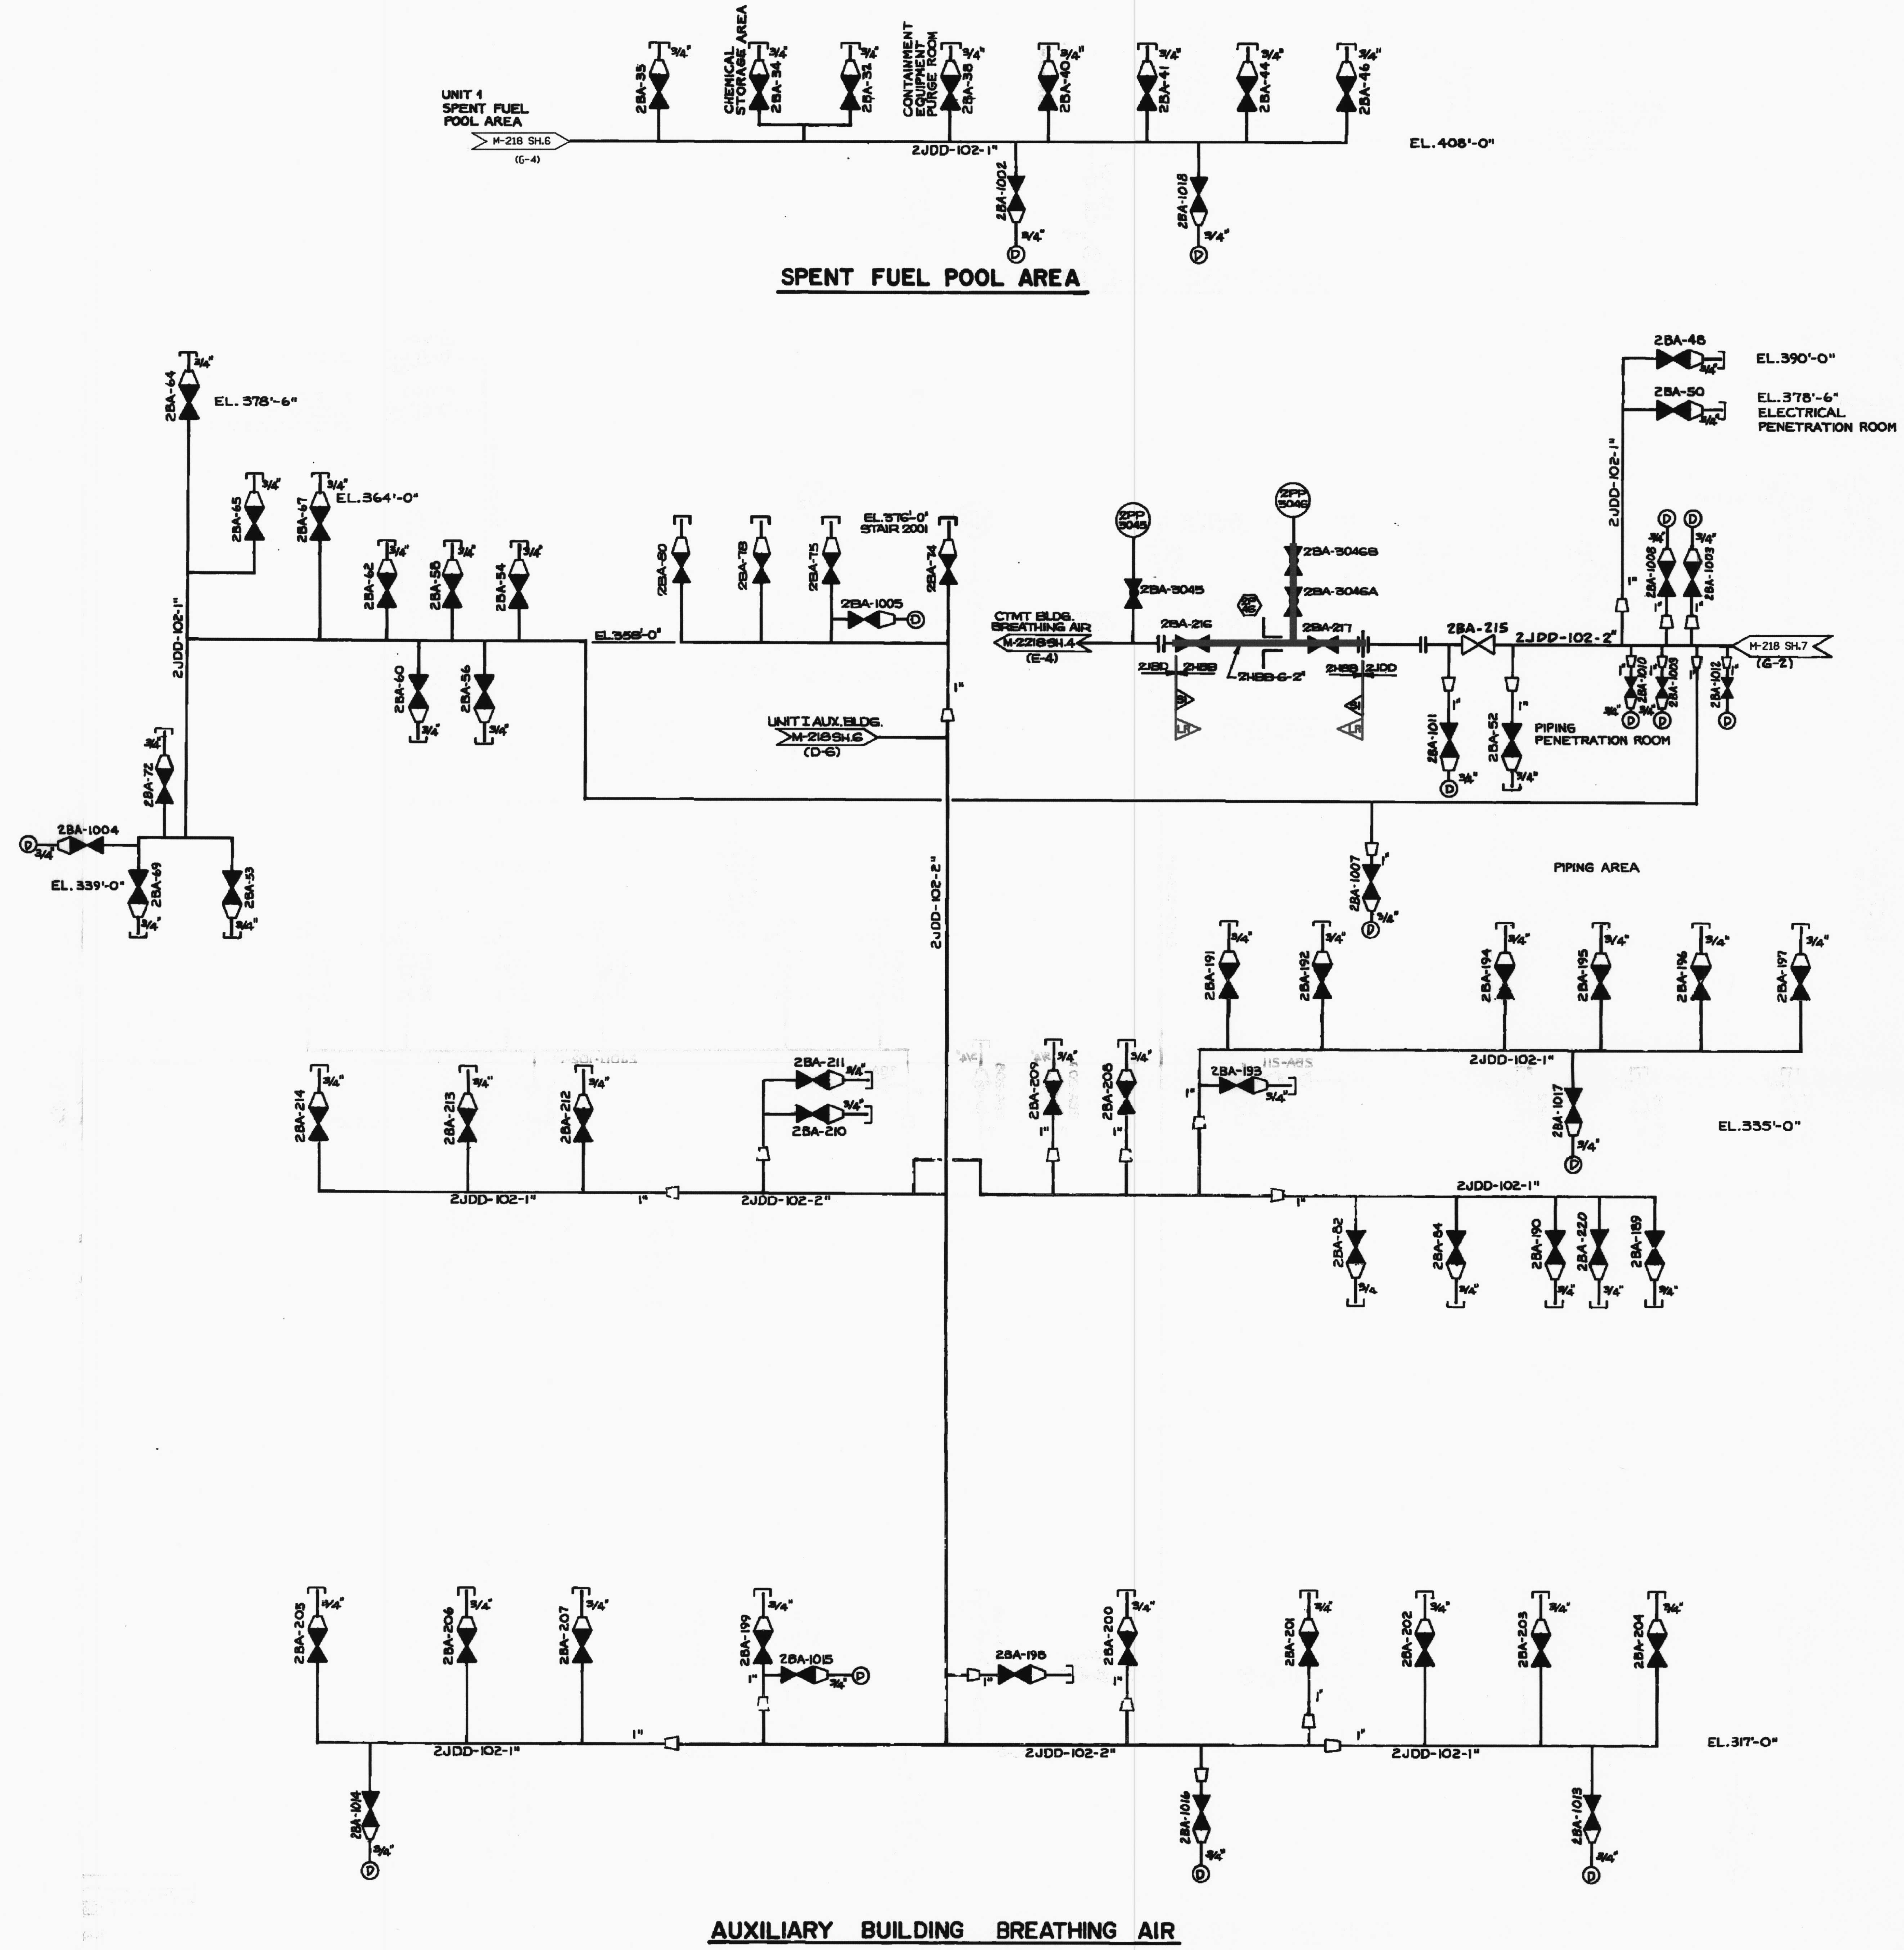

LEGEND	
LINE COLOR	SYSTEM/AMR REPORT
▬▬▬	CONTAINMENT PENETRATIONS/02-R-2005-06
LR	LICENSE RENEWAL BOUNDARY

ARKANSAS NUCLEAR ONE
UNIT 2
RUSSELLVILLE, ARKANSAS

PIPING & INSTRUMENT DIAGRAM
BREATHING AIR SYSTEM

DRAWING NO	SHEET	REVISION
LRA-M-2218	5	0

Entergy

0 SEP 23 2003 LAP TSI

RED "X" IF ORIGINAL ☐

BASED ON M-2218 SH 5 REV 6

D-26