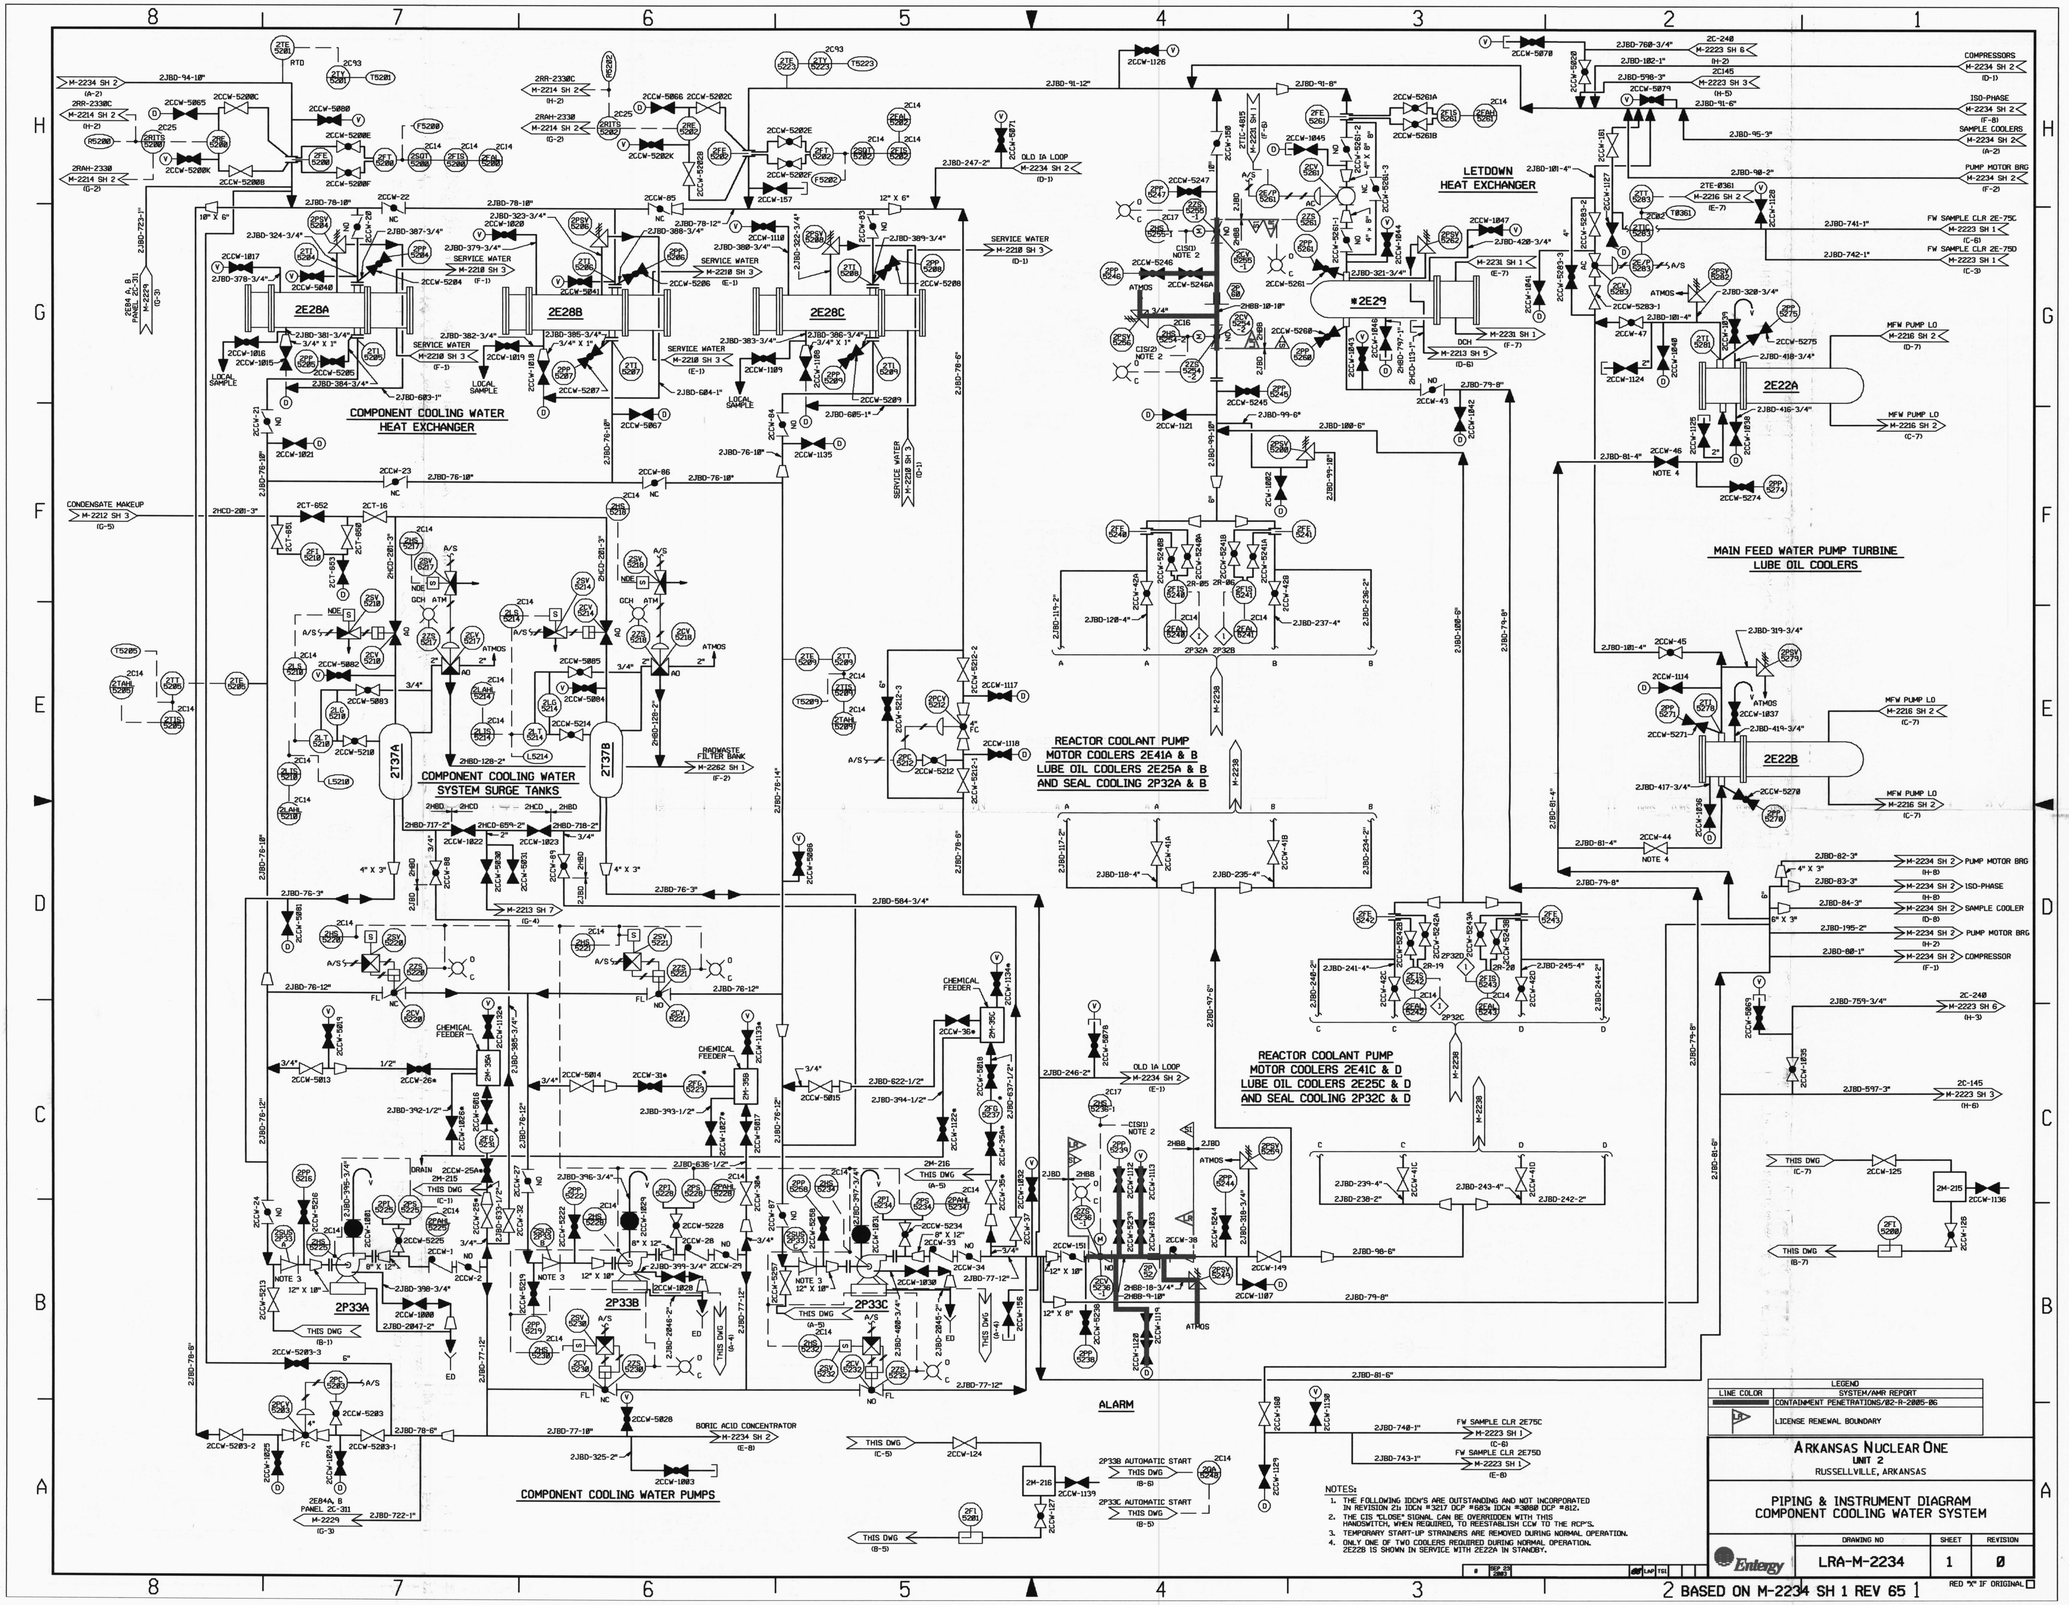

NOTES:

1. THE FOLLOWING IDCN'S ARE OUTSTANDING AND NOT INCORPORATED IN REVISION 21: IDCN #3217 DCP #683; IDCN #3808 DCP #812.
2. THE CIS "CLOSE" SIGNAL CAN BE OVERRIDDEN WITH THIS HANDSWITCH, WHEN REQUIRED, TO REESTABLISH CCW TO THE RCP'S.
3. TEMPORARY START-UP STRAINERS ARE REMOVED DURING NORMAL OPERATION.
4. ONLY ONE OF TWO COOLERS REQUIRED DURING NORMAL OPERATION. 2E22B IS SHOWN IN SERVICE WITH 2E22A IN STANDBY.

D-42