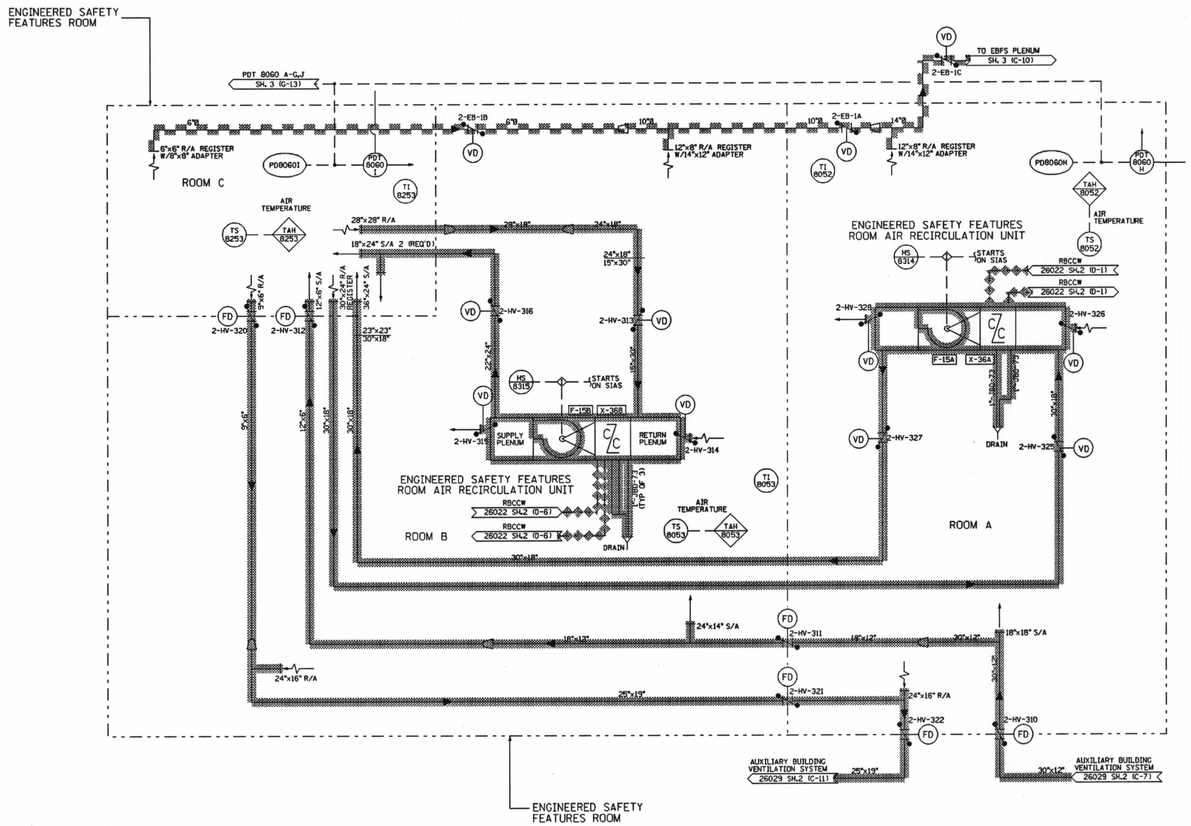

NOTES:

1. FOR NOTES, SYMBOLS AND UNIT #2 ABBREVIATIONS SEE 26001 SH. 1, 2 & 3. FOR ALL OTHER ABBREVIATIONS SEE ANSI STANDARD Y1.1.

REDRAWN INPART 25203-26028 SH.2 THRU REV. 16

OPERATIONS CRITICAL

Q.A.

FSAR FIGURE

SAFETY EVALUATION MAY BE REQUIRED PRIOR TO CHANGES

CAD

NOTE: MANUAL REVISIONS TO THIS DOCUMENT WHEN AS-BUILT ARE PROHIBITED.

REVISIONS DURING CONSTRUCTION	P.A. NO.

NO.	DATE	REVISIONS	BY	CHK.	APP.
N/A	00 10-26-01	INITIAL ISSUE PER REV 10	CLW		

ISSUED PER MASTER DRAWING 25203-26028 SH. 4 OF 6 REV 10

Dominion Nuclear Connecticut Inc.

FOR Millstone Power Station

TITLE MILLSTONE NUCLEAR POWER STATION UNIT NO. 2
LICENSE RENEWAL DIAGRAM
ENGINEERED SAFETY FEATURES ROOM AIR RECIRCULATION UNIT
WATERFORD, CT

BY	CHKD.	APP.	APP.
DATE	DATE	DATE	DATE

SCALE DWG. NO. 25203-LR26028 SH. 4 OF 6 0

D-073

COMPONENTS SUBJECT TO AGING MANAGEMENT REVIEW

2314H	ESF ROOM AIR RECIRCULATION
2314G	ENCLOSURE BLDG FILTRATION
2330A	REACTOR BUILDING CLOSED COOLING WATER

NOTE: SOME SHADED LINES MAY CONTAIN COMPONENTS FROM MORE THAN ONE SYSTEM.

Submitted by SEKULIC on Monday December 22 2003 at 07:36:04 AM EST