12179-EM-121B

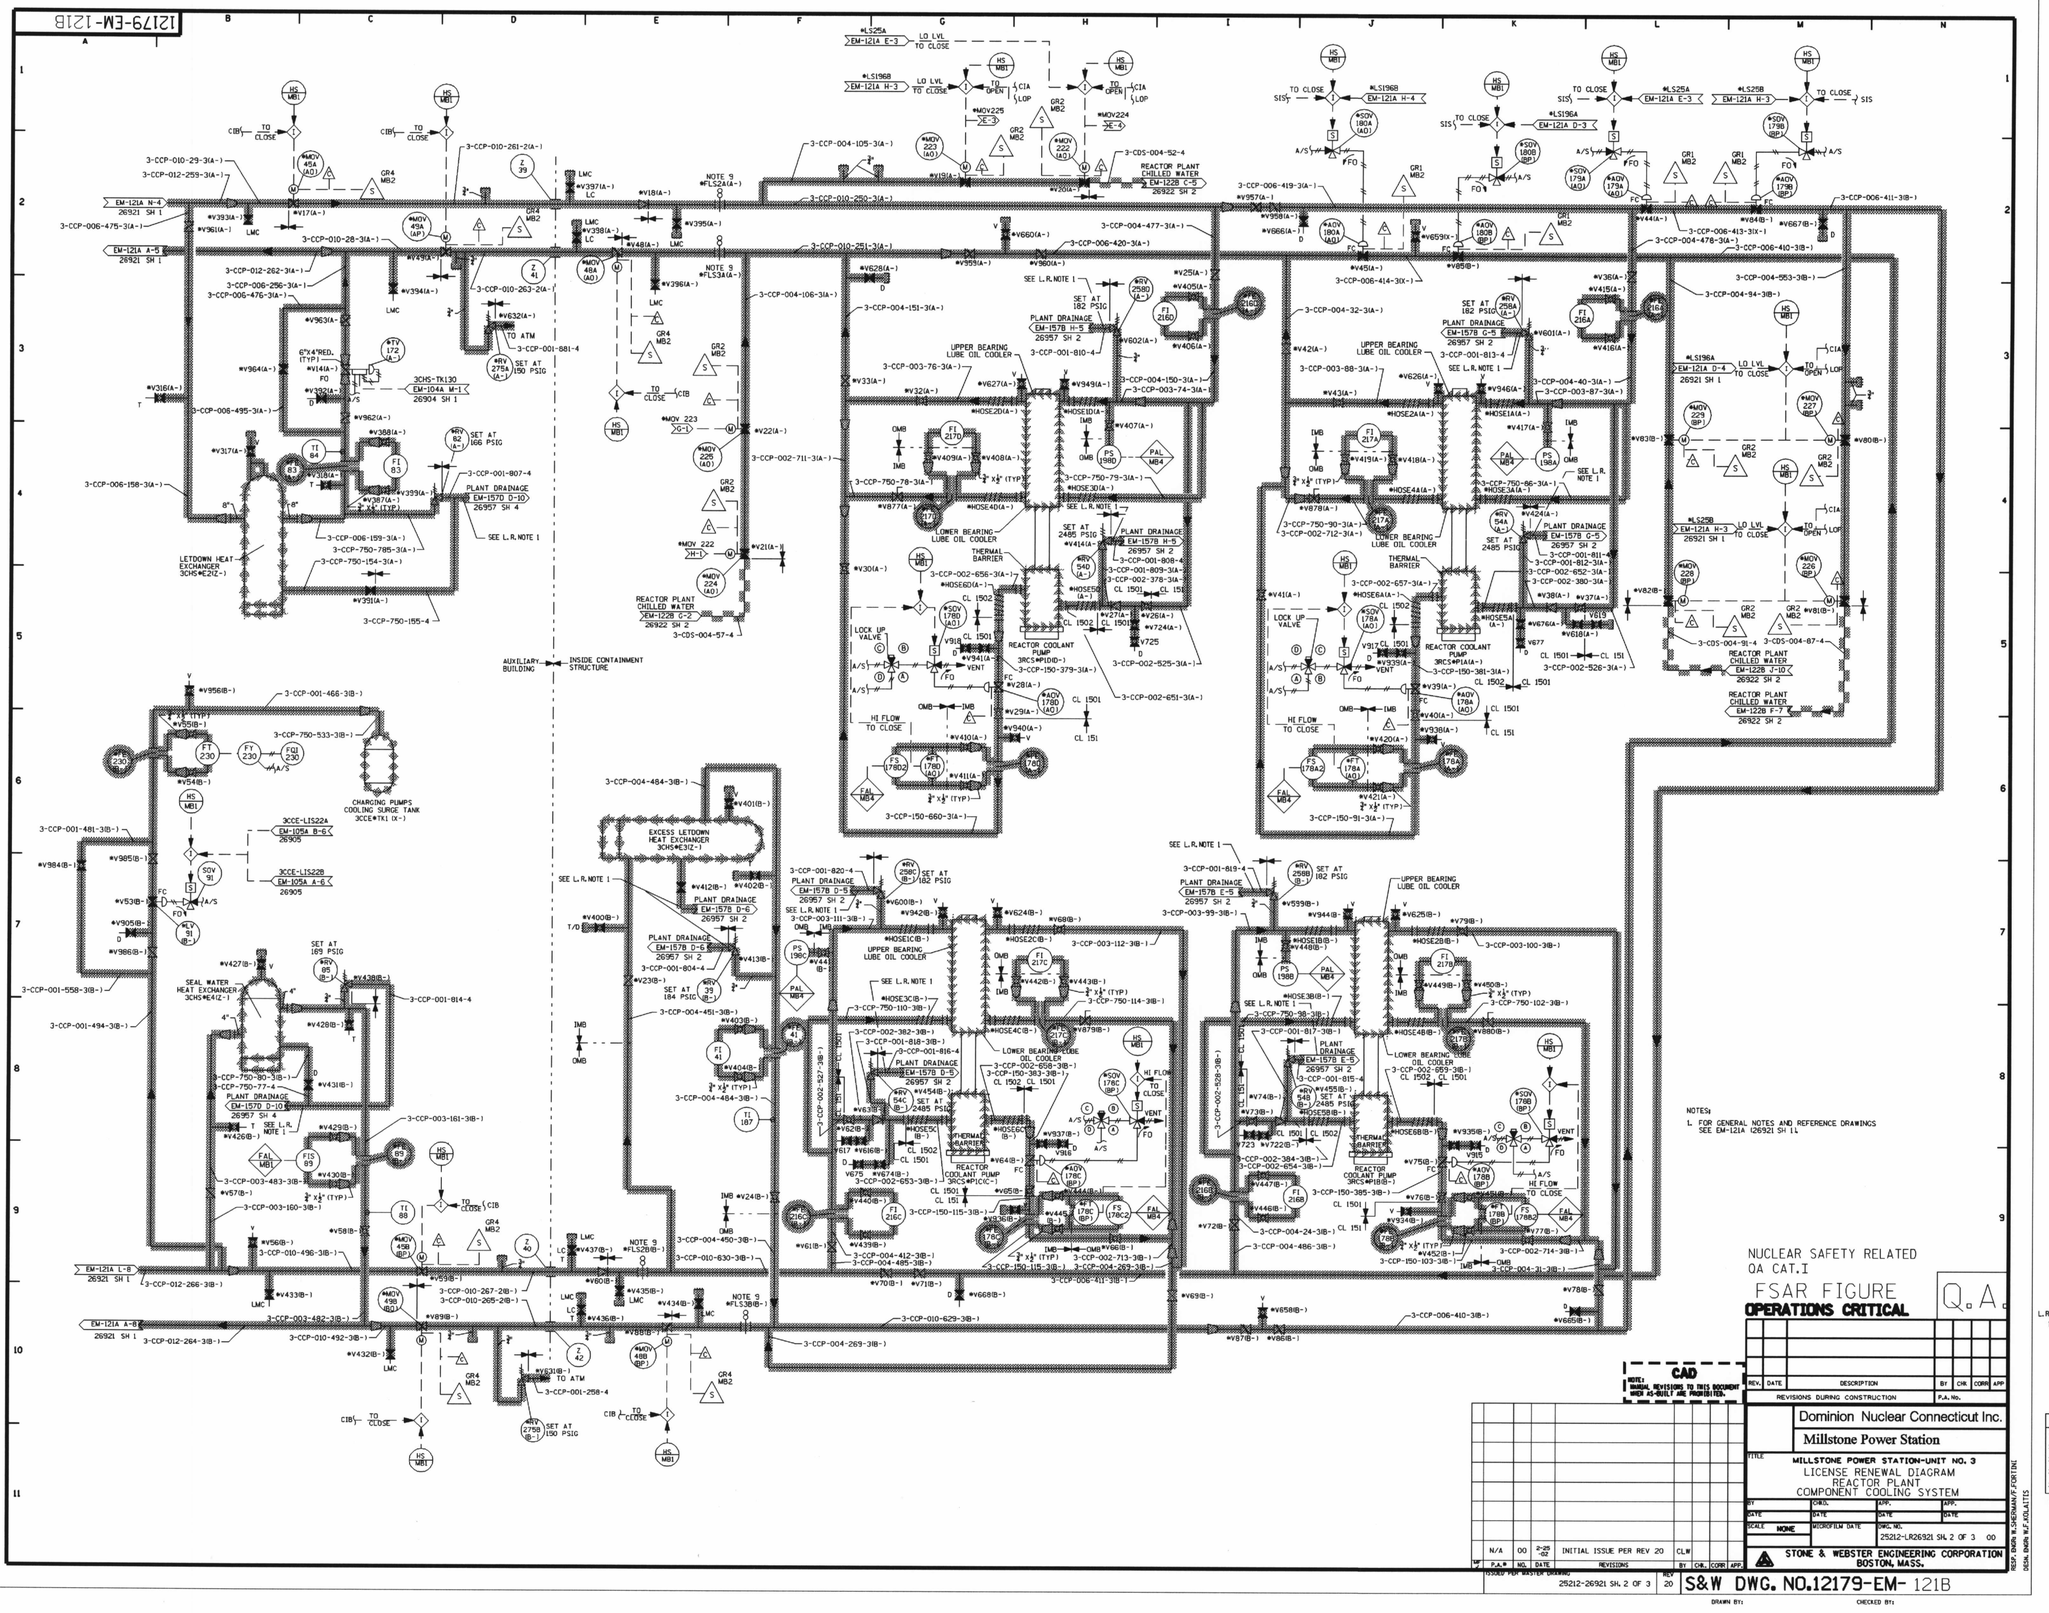
AUXILIARY BUILDING
INSIDE CONTAINMENT STRUCTURE
LETDOWN HEAT EXCHANGER 3CHS*E2(Z-)
EXCESS LETDOWN HEAT EXCHANGER 3CHS*E3(Z-)
SEAL WATER HEAT EXCHANGER 3CHS*E4(Z-)
CHARGING PUMPS COOLING SURGE TANK 3CCE*TK1 (X-)
REACTOR COOLANT PUMP 3RCS*P1(A-)
REACTOR COOLANT PUMP 3RCS*P1(B-)
REACTOR COOLANT PUMP 3RCS*P1(C-)
REACTOR PLANT CHILLED WATER EM-122B C-5 26922 SH 2
REACTOR PLANT CHILLED WATER EM-122B C-2 26922 SH 2
REACTOR PLANT CHILLED WATER EM-122B F-7 26922 SH 2
REACTOR PLANT CHILLED WATER EM-122B F-10 26922 SH 2
UPPER BEARING LUBE OIL COOLER
LOWER BEARING LUBE OIL COOLER
THERMAL BARRIER
LOCK UP VALVE
HI FLOW TO CLOSE
PLANT DRAINAGE EM-157B D-10 26957 SH 4
PLANT DRAINAGE EM-157B D-5 26957 SH 2
PLANT DRAINAGE EM-157B E-5 26957 SH 2
PLANT DRAINAGE EM-157B H-5 26957 SH 2
PLANT DRAINAGE EM-157B G-5 26957 SH 2
PLANT DRAINAGE EM-157B D-6 26957 SH 2
LETDOWN HEAT EXCHANGER 3CHS*E2(Z-)
SEE L.R. NOTE 1
SET AT 182 PSIG
SET AT 166 PSIG
SET AT 150 PSIG
SET AT 184 PSIG
SET AT 189 PSIG
SET AT 2485 PSIG
NOTE 9 *FLS2A(-)
NOTE 9 *FLS34A(-)
NOTE 9 *FLS28(B-)
NOTE 9 *FLS38(B-)
*LS25A EM-121A E-3 LO LVL TO CLOSE
*LS1968 EM-121A H-3 LO LVL TO CLOSE
*LS1968 EM-121A H-4
*LS196A EM-121A D-3
*LS25A EM-121A E-3
*LS25B EM-121A H-3
*LS25B EM-121A H-3 LO LVL TO CLOSE
EM-121A N-4 26921 SH 1
EM-121A A-5 26921 SH 1
EM-121A L-8 26921 SH 1
EM-121A A-8 26921 SH 1
EM-121A D-4 26921 SH 1
EM-121A H-3 26921 SH 1
3CHS-TK130 EM-104A M-1 26904 SH 1
3CCE-LIS22A EM-105A B-6 26905
3CCE-LIS22B EM-105A A-6 26905
3-CCP-004-105-3(A-)
3-CDS-004-152-4
3-CCP-004-477-3(A-)
3-CCP-004-151-3(A-)
3-CCP-004-106-3(A-)
3-CCP-002-711-3(A-)
3-CCP-004-32-3(A-)
3-CCP-004-94-3(B-)
3-CCP-004-553-3(B-)
3-CCP-004-484-3(B-)
3-CCP-004-451-3(B-)
3-CCP-004-464-3(B-)
3-CCP-004-450-3(B-)
3-CCP-004-269-3(B-)
3-CCP-010-629-3(B-)
3-CCP-010-630-3(B-)
3-CCP-010-660-3(A-)
3-CCP-010-261-3(A-)
3-CCP-010-251-3(A-)
3-CCP-010-250-3(A-)
3-CCP-010-263-2(A-)
3-CCP-010-267-2(B-)
3-CCP-010-265-2(B-)
3-CCP-001-466-3(B-)
3-CCP-001-481-3(B-)
3-CCP-001-558-3(B-)
3-CCP-001-494-3(B-)
3-CCP-001-814-4
3-CCP-001-881-4
3-CCP-001-807-4
3-CCP-001-258-4
3-CCP-001-820-4
3-CCP-001-817-3(B-)
3-CCP-001-819-4
3-CCP-001-813-4
3-CCP-001-810-4
3-CCP-001-816-4
3-CCP-001-818-3(B-)
3-CCP-002-656-3(A-)
3-CCP-002-657-3(A-)
3-CCP-002-712-3(A-)
3-CCP-002-713-3(B-)
3-CCP-002-714-3(B-)
3-CCP-002-525-3(A-)
3-CCP-002-526-3(A-)
3-CCP-002-651-3(A-)
3-CCP-002-652-3(A-)
3-CCP-002-654-3(B-)
3-CCP-002-659-3(B-)
3-CCP-002-653-3(B-)
3-CCP-002-654-3(A-)
3-CCP-002-656-3(B-)
3-CCP-002-657-3(B-)
3-CCP-002-658-3(B-)
3-CCP-002-382-3(B-)
3-CCP-002-378-3(A-)
3-CCP-002-380-3(A-)
3-CCP-002-379-3(A-)
3-CCP-002-383-3(B-)
3-CCP-002-384-3(B-)
3-CCP-002-385-3(B-)
3-CCP-002-528-3(B-)
3-CCP-003-76-3(A-)
3-CCP-003-78-3(A-)
3-CCP-003-88-3(A-)
3-CCP-003-87-3(A-)
3-CCP-003-100-3(B-)
3-CCP-003-102-3(B-)
3-CCP-003-112-3(B-)
3-CCP-003-111-3(B-)
3-CCP-003-99-3(B-)
3-CCP-003-161-3(B-)
3-CCP-003-160-3(B-)
3-CCP-003-482-3(B-)
3-CCP-003-483-3(B-)
3-CCP-004-40-3(A-)
3-CCP-004-24-3(B-)
3-CCP-004-269-3(B-)
3-CCP-004-412-3(B-)
3-CCP-004-485-3(B-)
3-CCP-004-486-3(B-)
3-CCP-004-87-3(A-)
3-CCP-004-91-4
3-CCP-004-476-3(A-)
3-CCP-004-413-3(X-)
