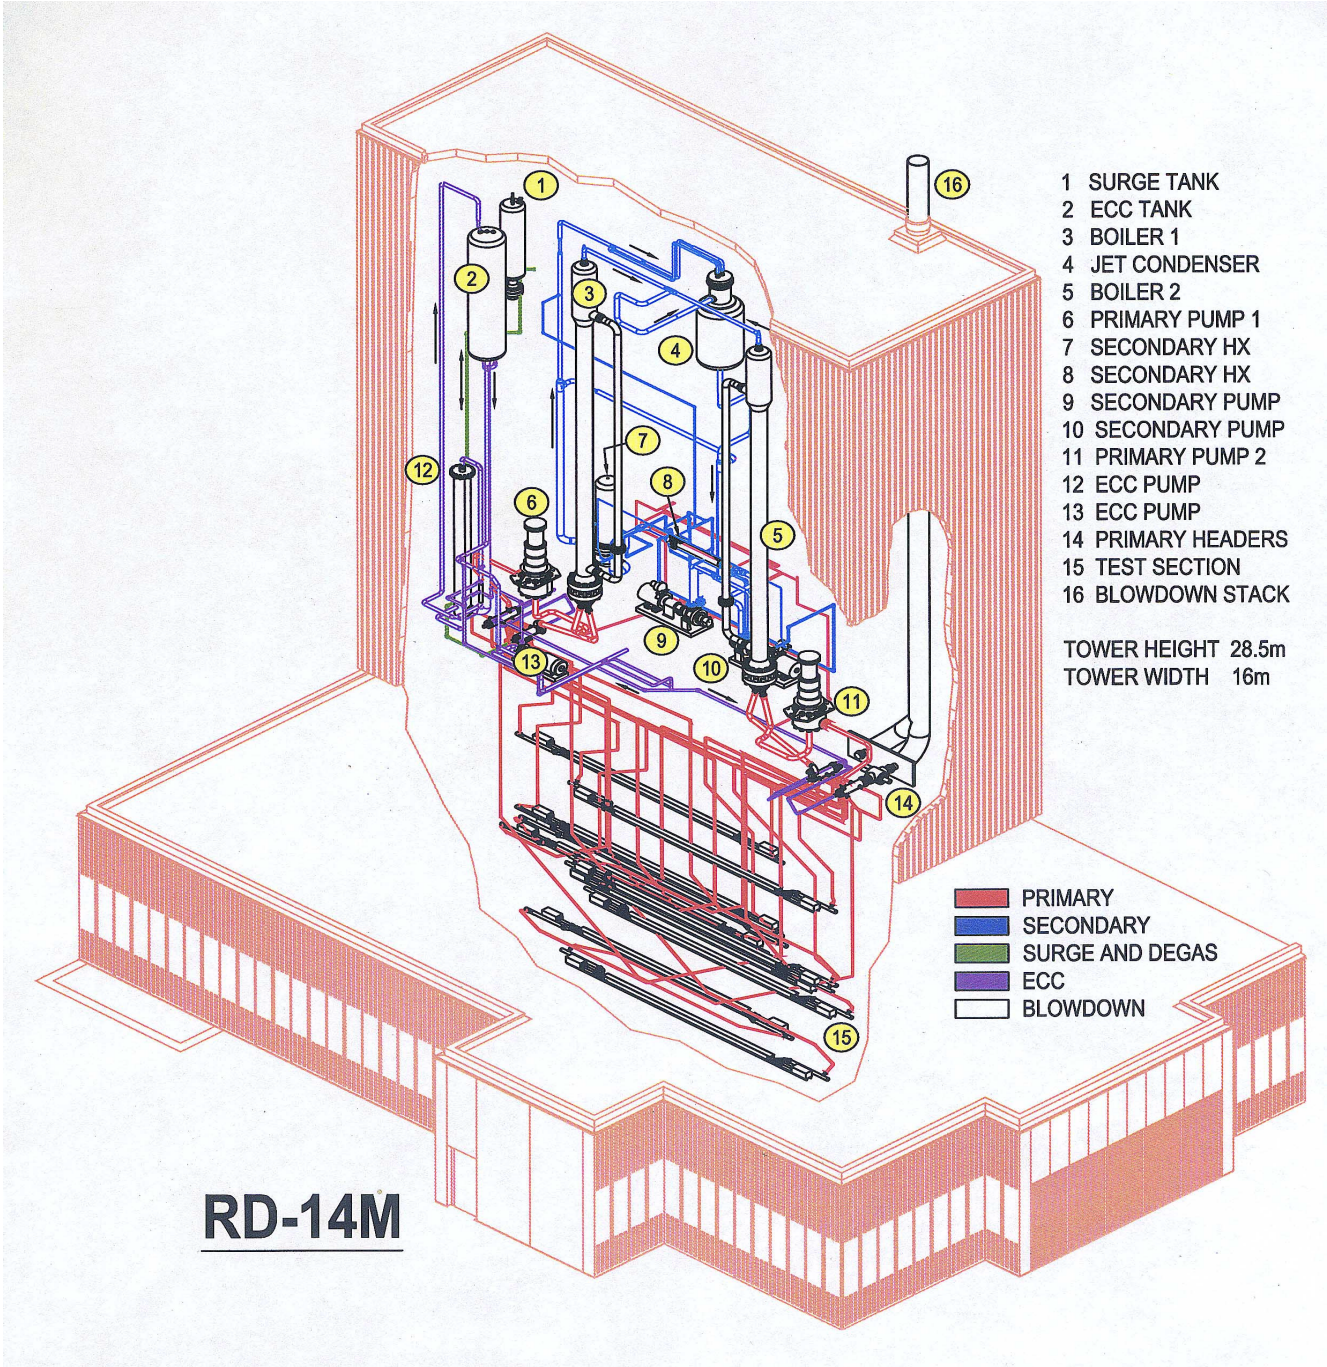
1 SURGE TANK
2 ECC TANK
3 BOILER 1
4 JET CONDENSER
5 BOILER 2
6 PRIMARY PUMP 1
7 SECONDARY HX
8 SECONDARY HX
9 SECONDARY PUMP
10 SECONDARY PUMP
11 PRIMARY PUMP 2
12 ECC PUMP
13 ECC PUMP
14 PRIMARY HEADERS
15 TEST SECTION
16 BLOWDOWN STACK
TOWER HEIGHT 28.5m
TOWER WIDTH 16m
PRIMARY
SECONDARY
SURGE AND DEGAS
ECC
BLOWDOWN
RD-14M

RD14-ACR

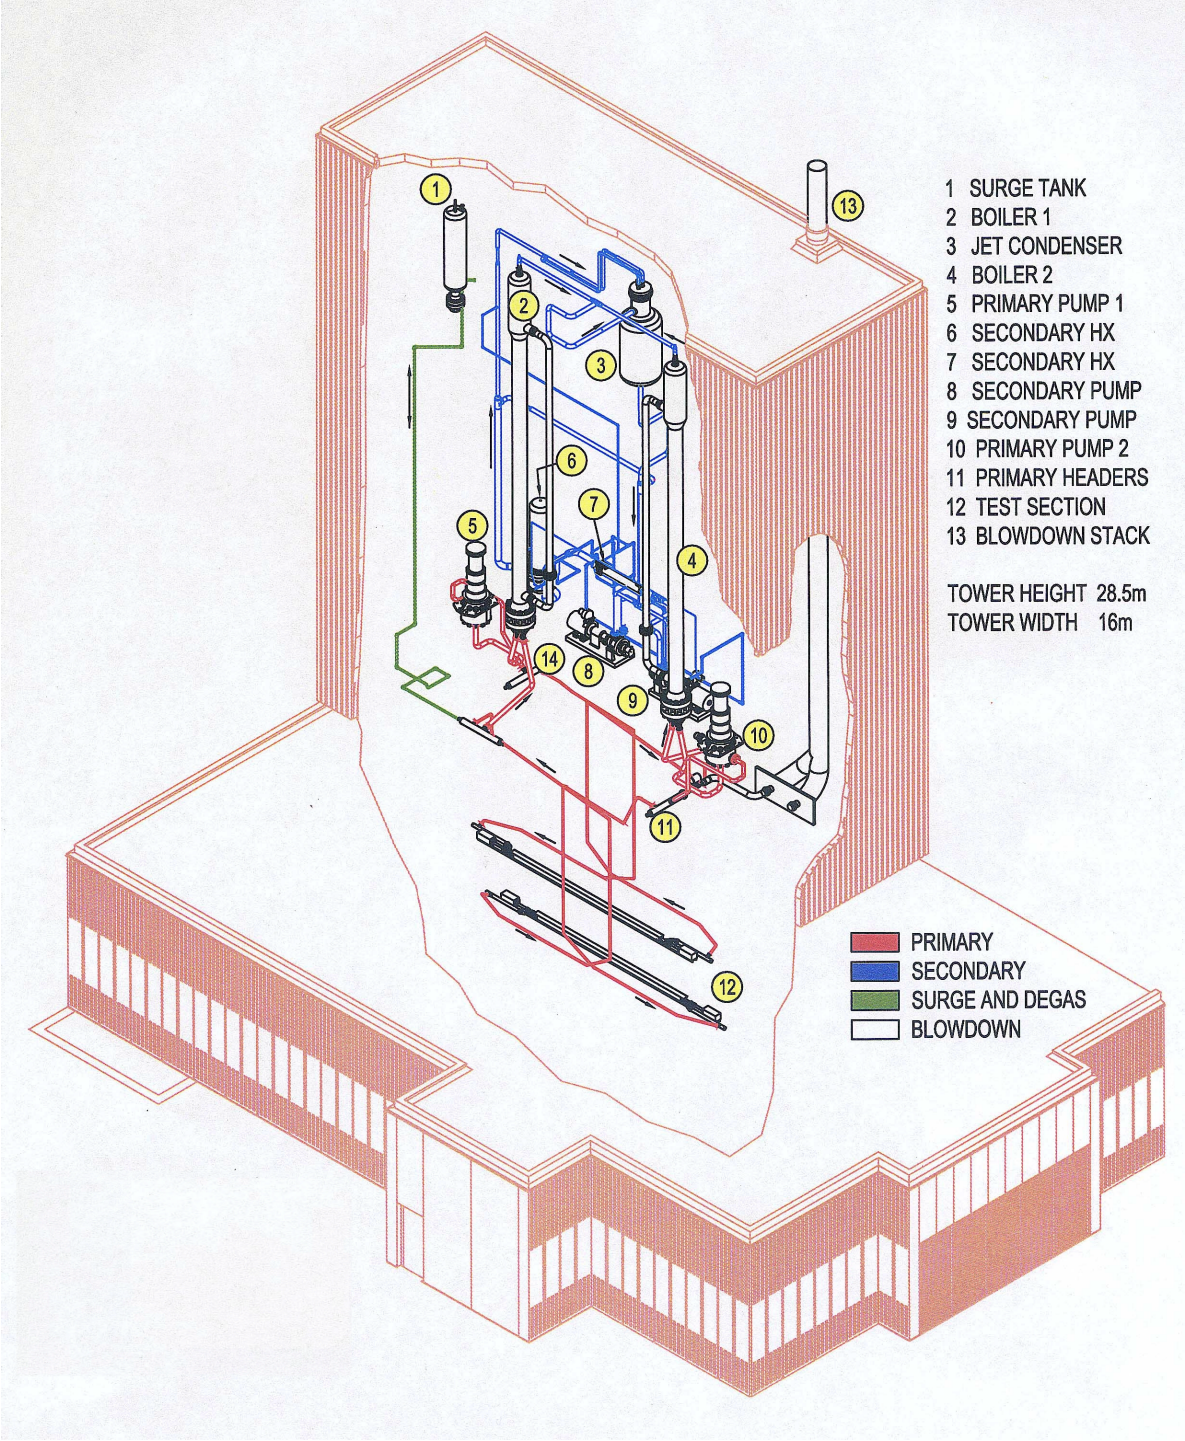
1 SURGE TANK
2 BOILER 1
3 JET CONDENSER
4 BOILER 2
5 PRIMARY PUMP 1
6 SECONDARY HX
7 SECONDARY HX
8 SECONDARY PUMP
9 SECONDARY PUMP
10 PRIMARY PUMP 2
11 PRIMARY HEADERS
12 TEST SECTION
13 BLOWDOWN STACK
TOWER HEIGHT 28.5m
TOWER WIDTH 16m
PRIMARY
SECONDARY
SURGE AND DEGAS
BLOWDOWN