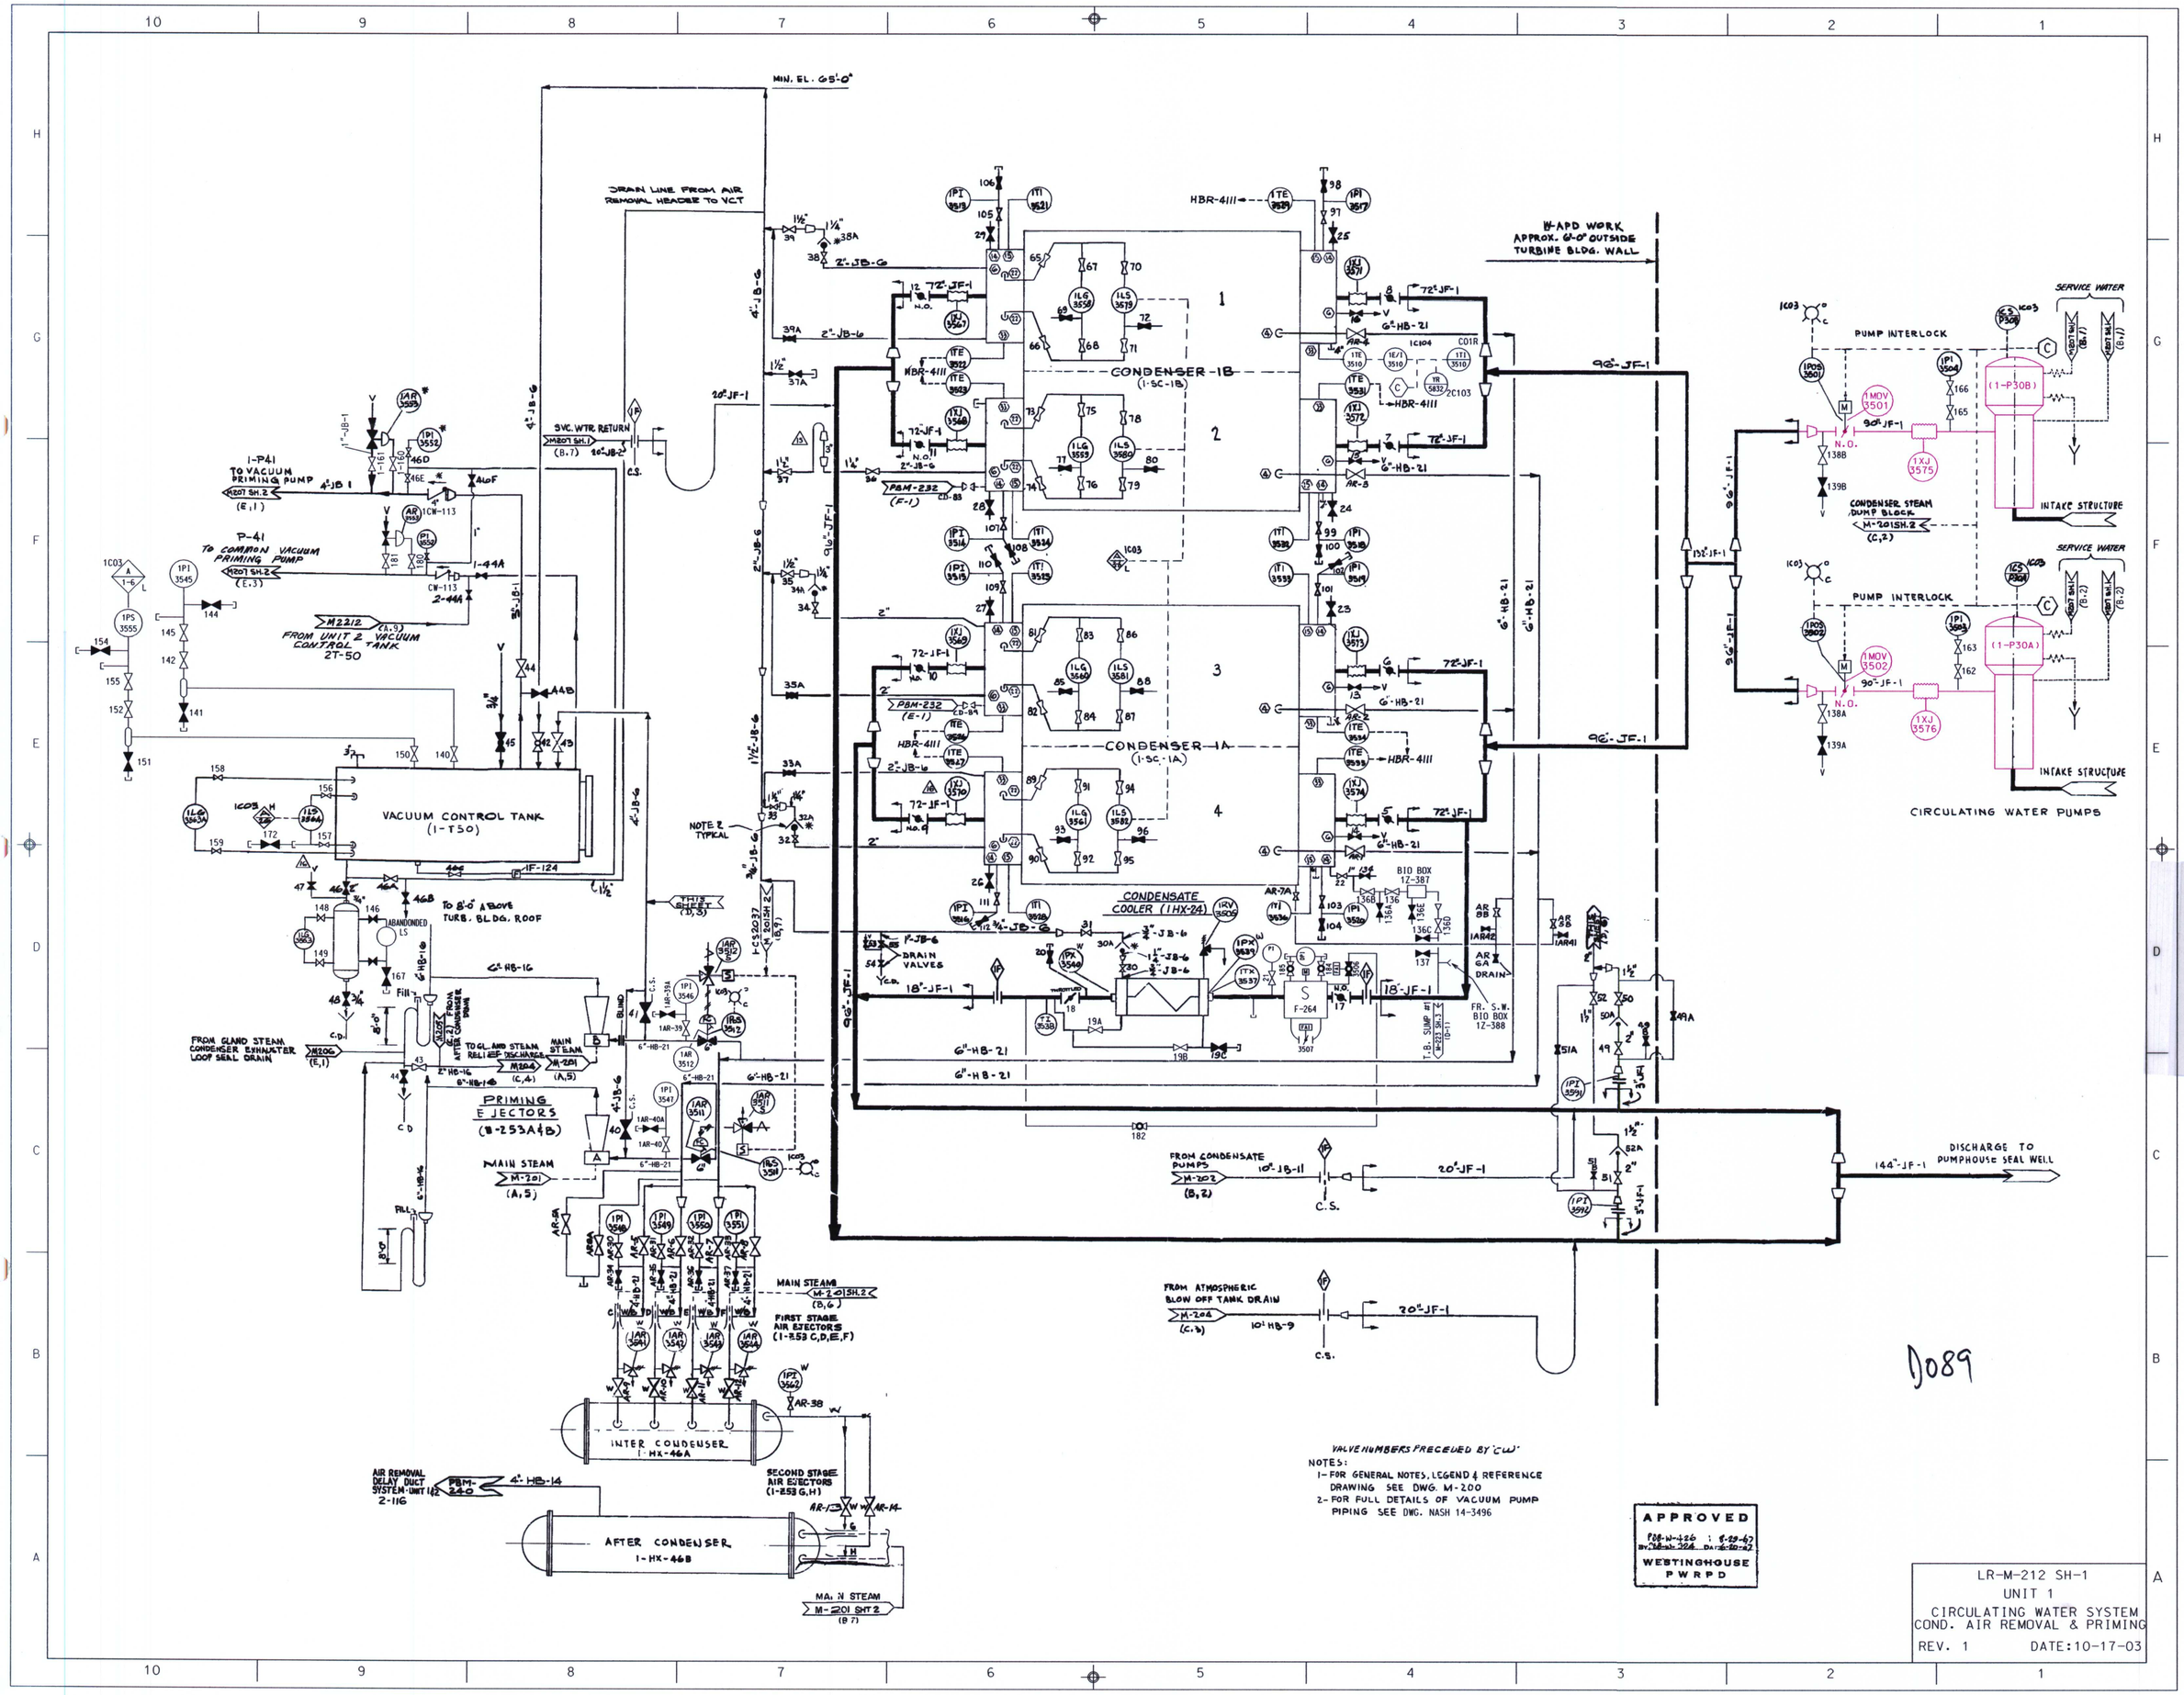

VALVE NUMBERS PRECEDED BY "CW"

NOTES:
1- FOR GENERAL NOTES, LEGEND & REFERENCE DRAWING SEE DWG. M-200
2- FOR FULL DETAILS OF VACUUM PUMP PIPING SEE DWG. NASH 14-3496

APPROVED
P08-W-426 : 8-29-67
BY: 28-W-324 DATE: 6-20-67
WESTINGHOUSE
PWRPD

LR-M-212 SH-1
UNIT 1
CIRCULATING WATER SYSTEM
COND. AIR REMOVAL & PRIMING
REV. 1 DATE: 10-17-03