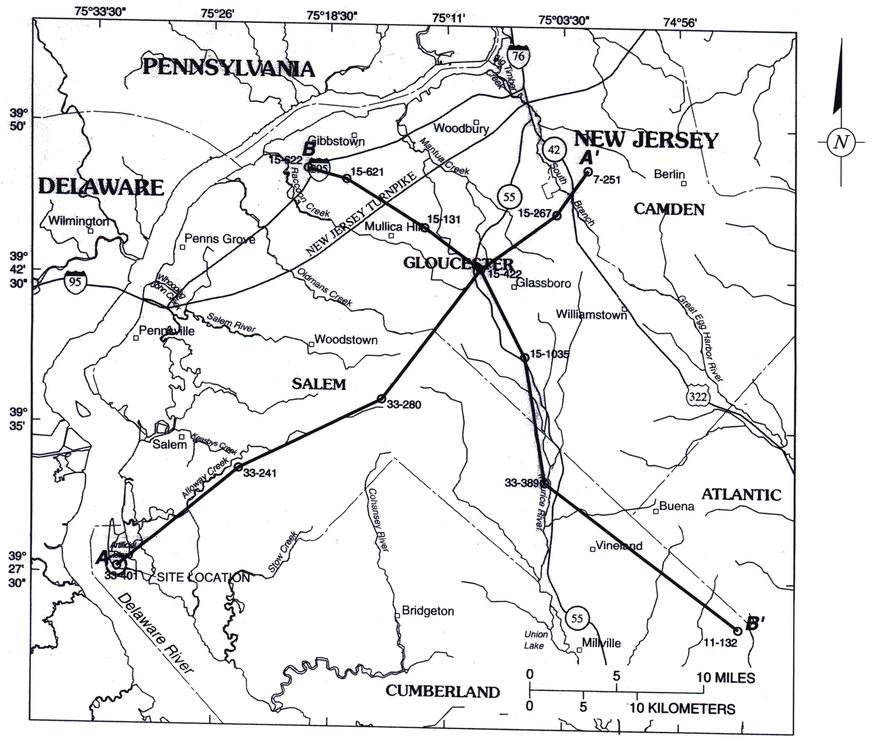

SOURCE:

CAULLER, STEPHEN J., GLEN B. CARLETON, MELISSA J. STORCK; HYDROGEOLOGY OF, WATER WITHDRAWAL FROM, AND WATER LEVELS AND CHLORIDE CONCENTRATIONS IN THE MAJOR COASTAL PLAIN AQUIFERS OF GLOUCESTER AND SALEM COUNTIES, NEW JERSEY; UNITED STATES GEOLOGIC SURVEY WATER–RESOURCES INVESTIGATION REPORT 98–4136, 1999.

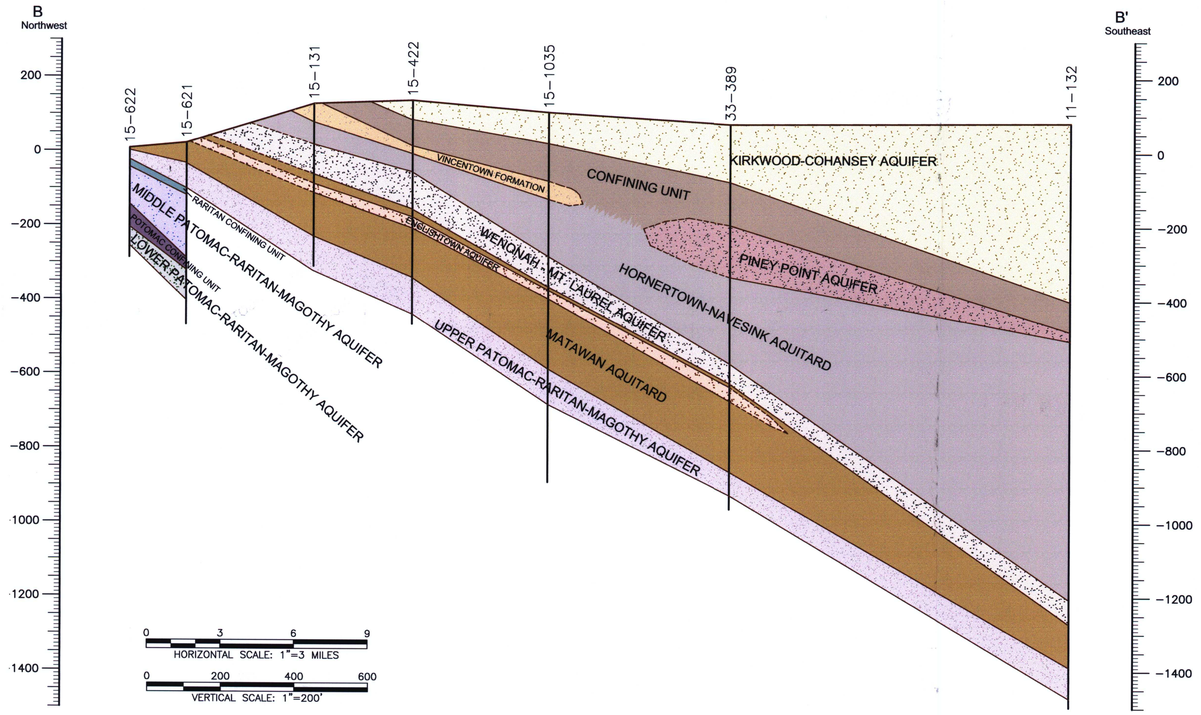

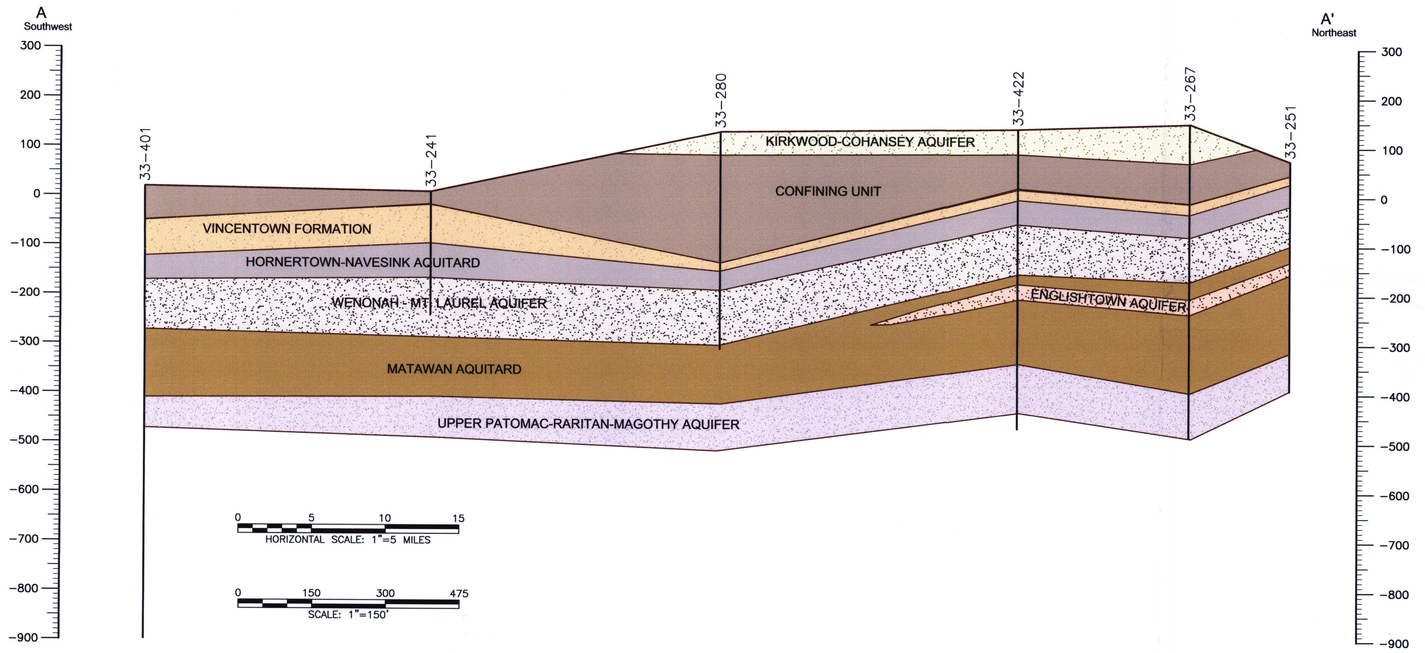

LEGEND:

- KIRKWOOD–COHANSEY AQUIFER
- CONFINING UNIT
- PINEY POINT AQUIFER
- VINCENTOWN FORMATION
- HORNERTOWN–NAVESINK AQUITARD
- WENONAH – MT. LAUREL AQUIFER
- MATAWAN AQUITARD
- ENGLISHTOWN AQUIFER
- UPPER PATOMAC–RARITAN–MAGOTHY AQUIFER
- RARITAN CONFINING UNIT
- MIDDLE PATOMAC–RARITAN–MAGOTHY AQUIFER
- POTOMAC CONFINING UNIT
- LOWER PATOMAC–RARITAN–MAGOTHY AQUIFER

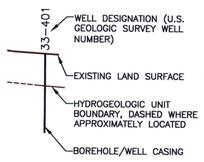

copyright © 20 04

NO.	DATE	REVISION DESCRIPTION	BY CKD

DRAWING CONFIDENTIAL: THIS DRAWING AND ALL INFORMATION CONTAINED THEREON IS AND SHALL REMAIN THE PROPERTY OF ARCADIS GERAGHTY & MILLER AS AN INSTRUMENT OF PROFESSIONAL SERVICE. THIS INFORMATION SHALL NOT BE USED IN WHOLE OR IN PART WITHOUT THE FULL KNOWLEDGE AND PRIOR WRITTEN CONSENT OF ARCADIS GERAGHTY & MILLER.

PSEG NUCLEAR, LLC
SALEM GENERATING STATION

ARTIFICIAL ISLAND
HANCOCK'S BRIDGE, NEW JERSEY

REGIONAL CROSS SECTIONS

ARCADIS
6 Terry Drive
Suite 300 , Newtown, PA 18940
Tel: 267/685–1800 Fax: 267/685–1801

PROJECT MANAGER	DEPARTMENT MANAGER
P. MILIONIS	D. FULTON
LEAD DESIGN PROF.	CHECKED
S. POTTER	B. PIERCE
DRAWN	DATE
M. WASILEWSKI	2/27/04
PROJECT NUMBER	DRAWING NUMBER
NP000571.0003	3

G:\APROJECT\PSE&G\Salem\NP000571.0003 – Remedial investigation\cad\EFIG-1_REGIONAL_CROSS_SECTIONS.dwg Mar 18, 2004

D-02