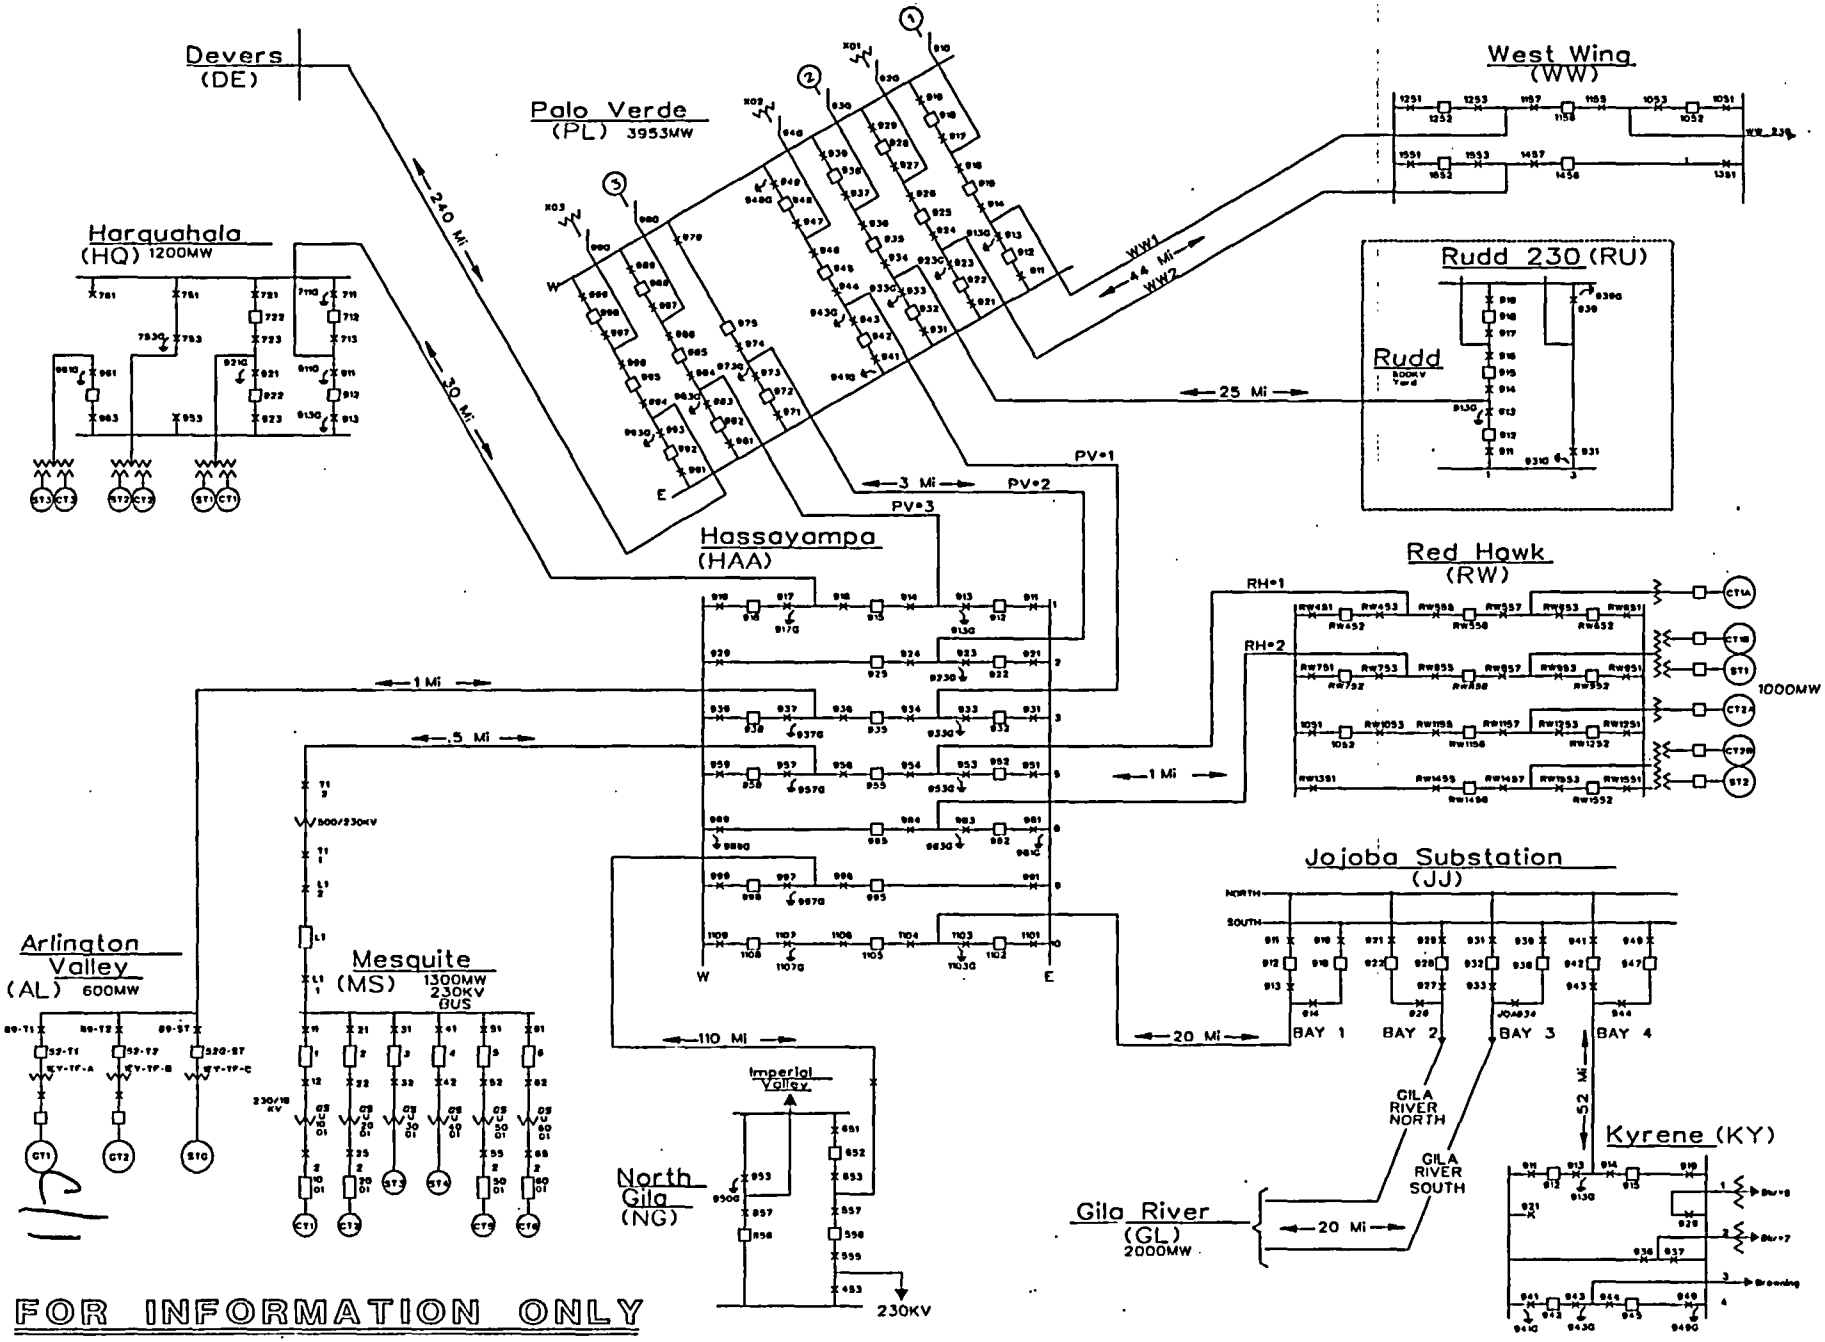

PALO VERDE
NUCLEAR GENERATING STATION

PALO VERDE
TRANSMISSION SYSTEM

SCALE	JOB NO.	DRAWING NO.	REV.

"THE DOCUMENT IS THE PROPERTY OF PALO VERDE NUCLEAR GENERATING STATION (PVNGS) AND USE OF THIS DOCUMENT IS COPYRIGHT OR PRIOR RECEIPT OF AUTHORIZED CONSENT FROM PVNGS."