DRAWING NUMBER 96205E8-A

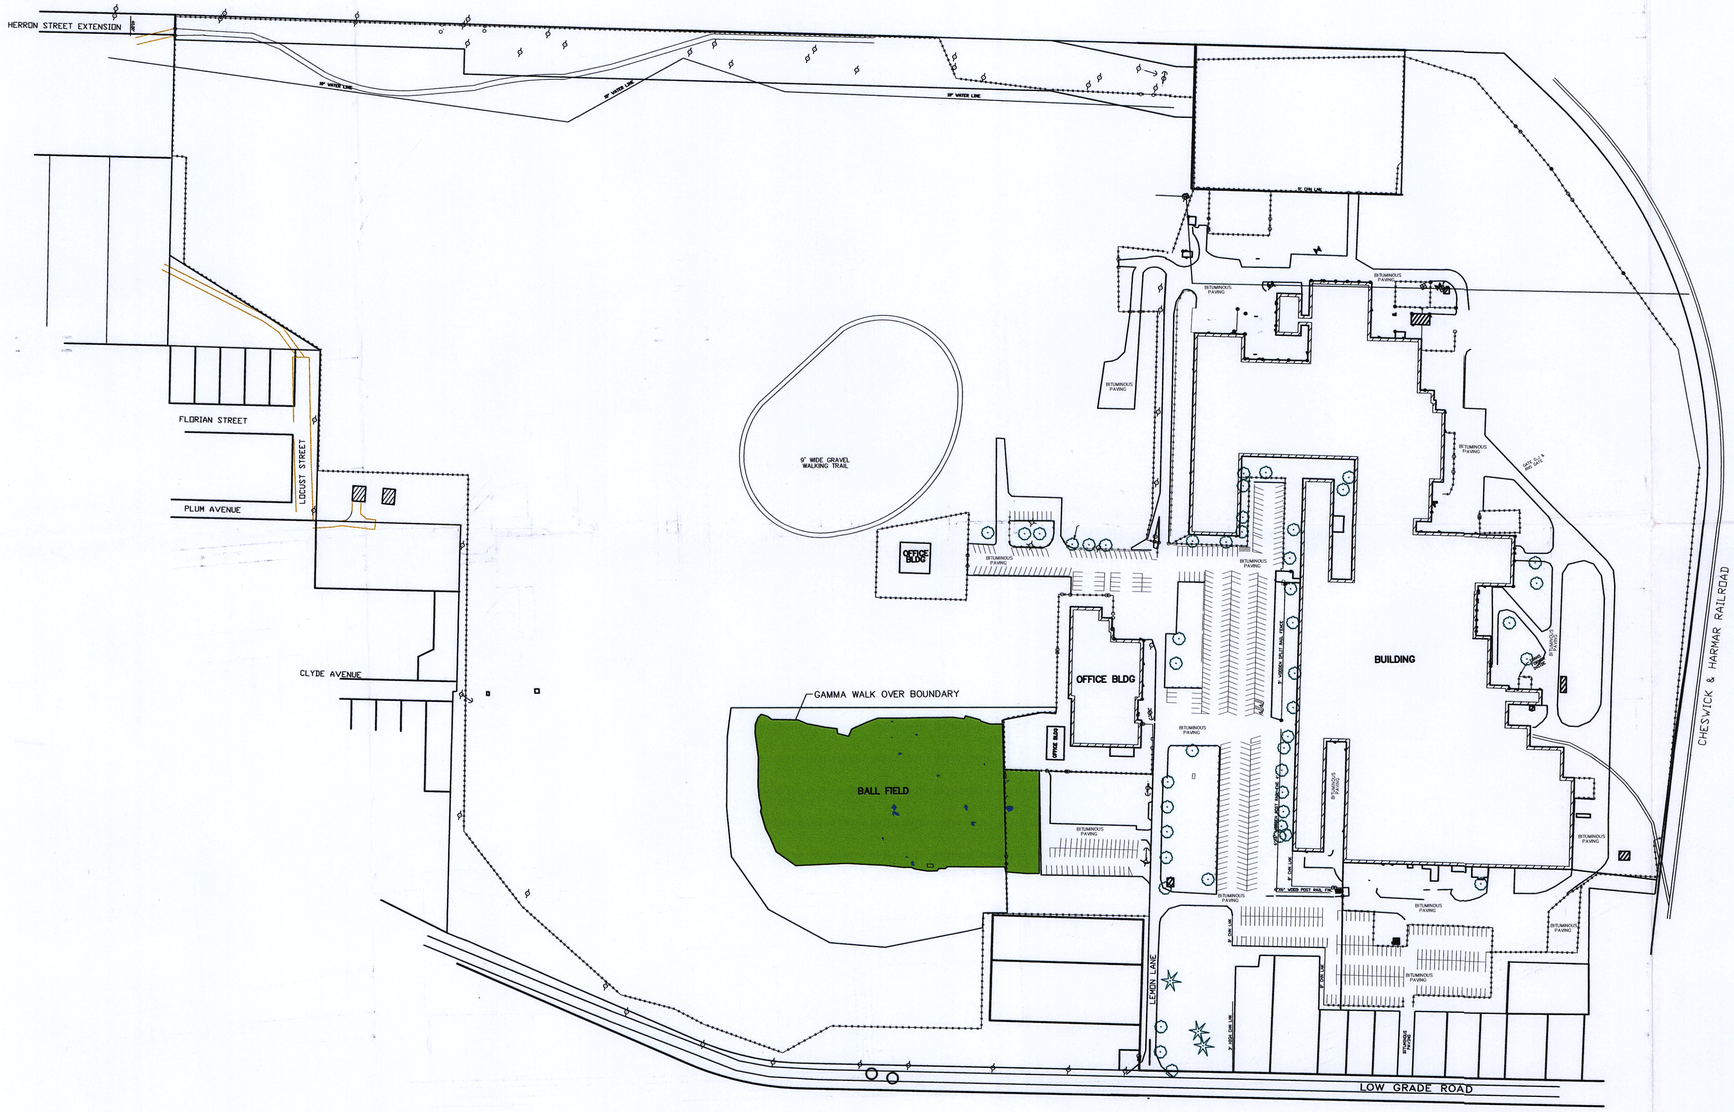


COUNTS PER MINUTE (CPM)

- 0 – 1,532 (LESS THAN 50% OF THE BACKGROUND)
- 1,532 – 4,595 (± 50% OF THE BACKGROUND)
- 4,595 – 6,126 (1.5 TO 2X THE BACKGROUND)
- >6,126 (MORE THAN 2X THE BACKGROUND)

SNM-1120
07001143
136231

SCALE
150 0 150 300 FEET

| REVISIONS | | | |
|---|---|---|---|
| REV. | DESCRIPTION | DATE | APPROVED |
| | | | |

CUMMINGS RITER CONSULTANTS, INC.
CORPORATE HEADQUARTERS
10 Duff Road
Duff Office Center, Suite 500
Pittsburgh, PA 15235
(412) 241-4500
Fax: (412) 241-7500

FIGURE 1
GAMMA WALK OVER SURVEY
PREPARED FOR
ENERCON SERVICES, INC.
CURTISS-WRIGHT ELECTRO-MECHANICAL FACILITY
CHESWICK, PENNSYLVANIA

PREPARED FOR
CURTISS-WRIGHT CORPORATION & WESTINGHOUSE GOVERNMENT SERVICES, LLC

SIZE E | SCALE: 1" = 150' | REV: | DRAWING NUMBER 96205E8-A

DRAWN BY: TNF/TEM DATE: 11-15-04
CHECKED BY: DATE:
APPROVED BY: DATE:

PLOT SCALE: 1=1

D-01

136231
NMSS/RGN1 MATERIALS-002