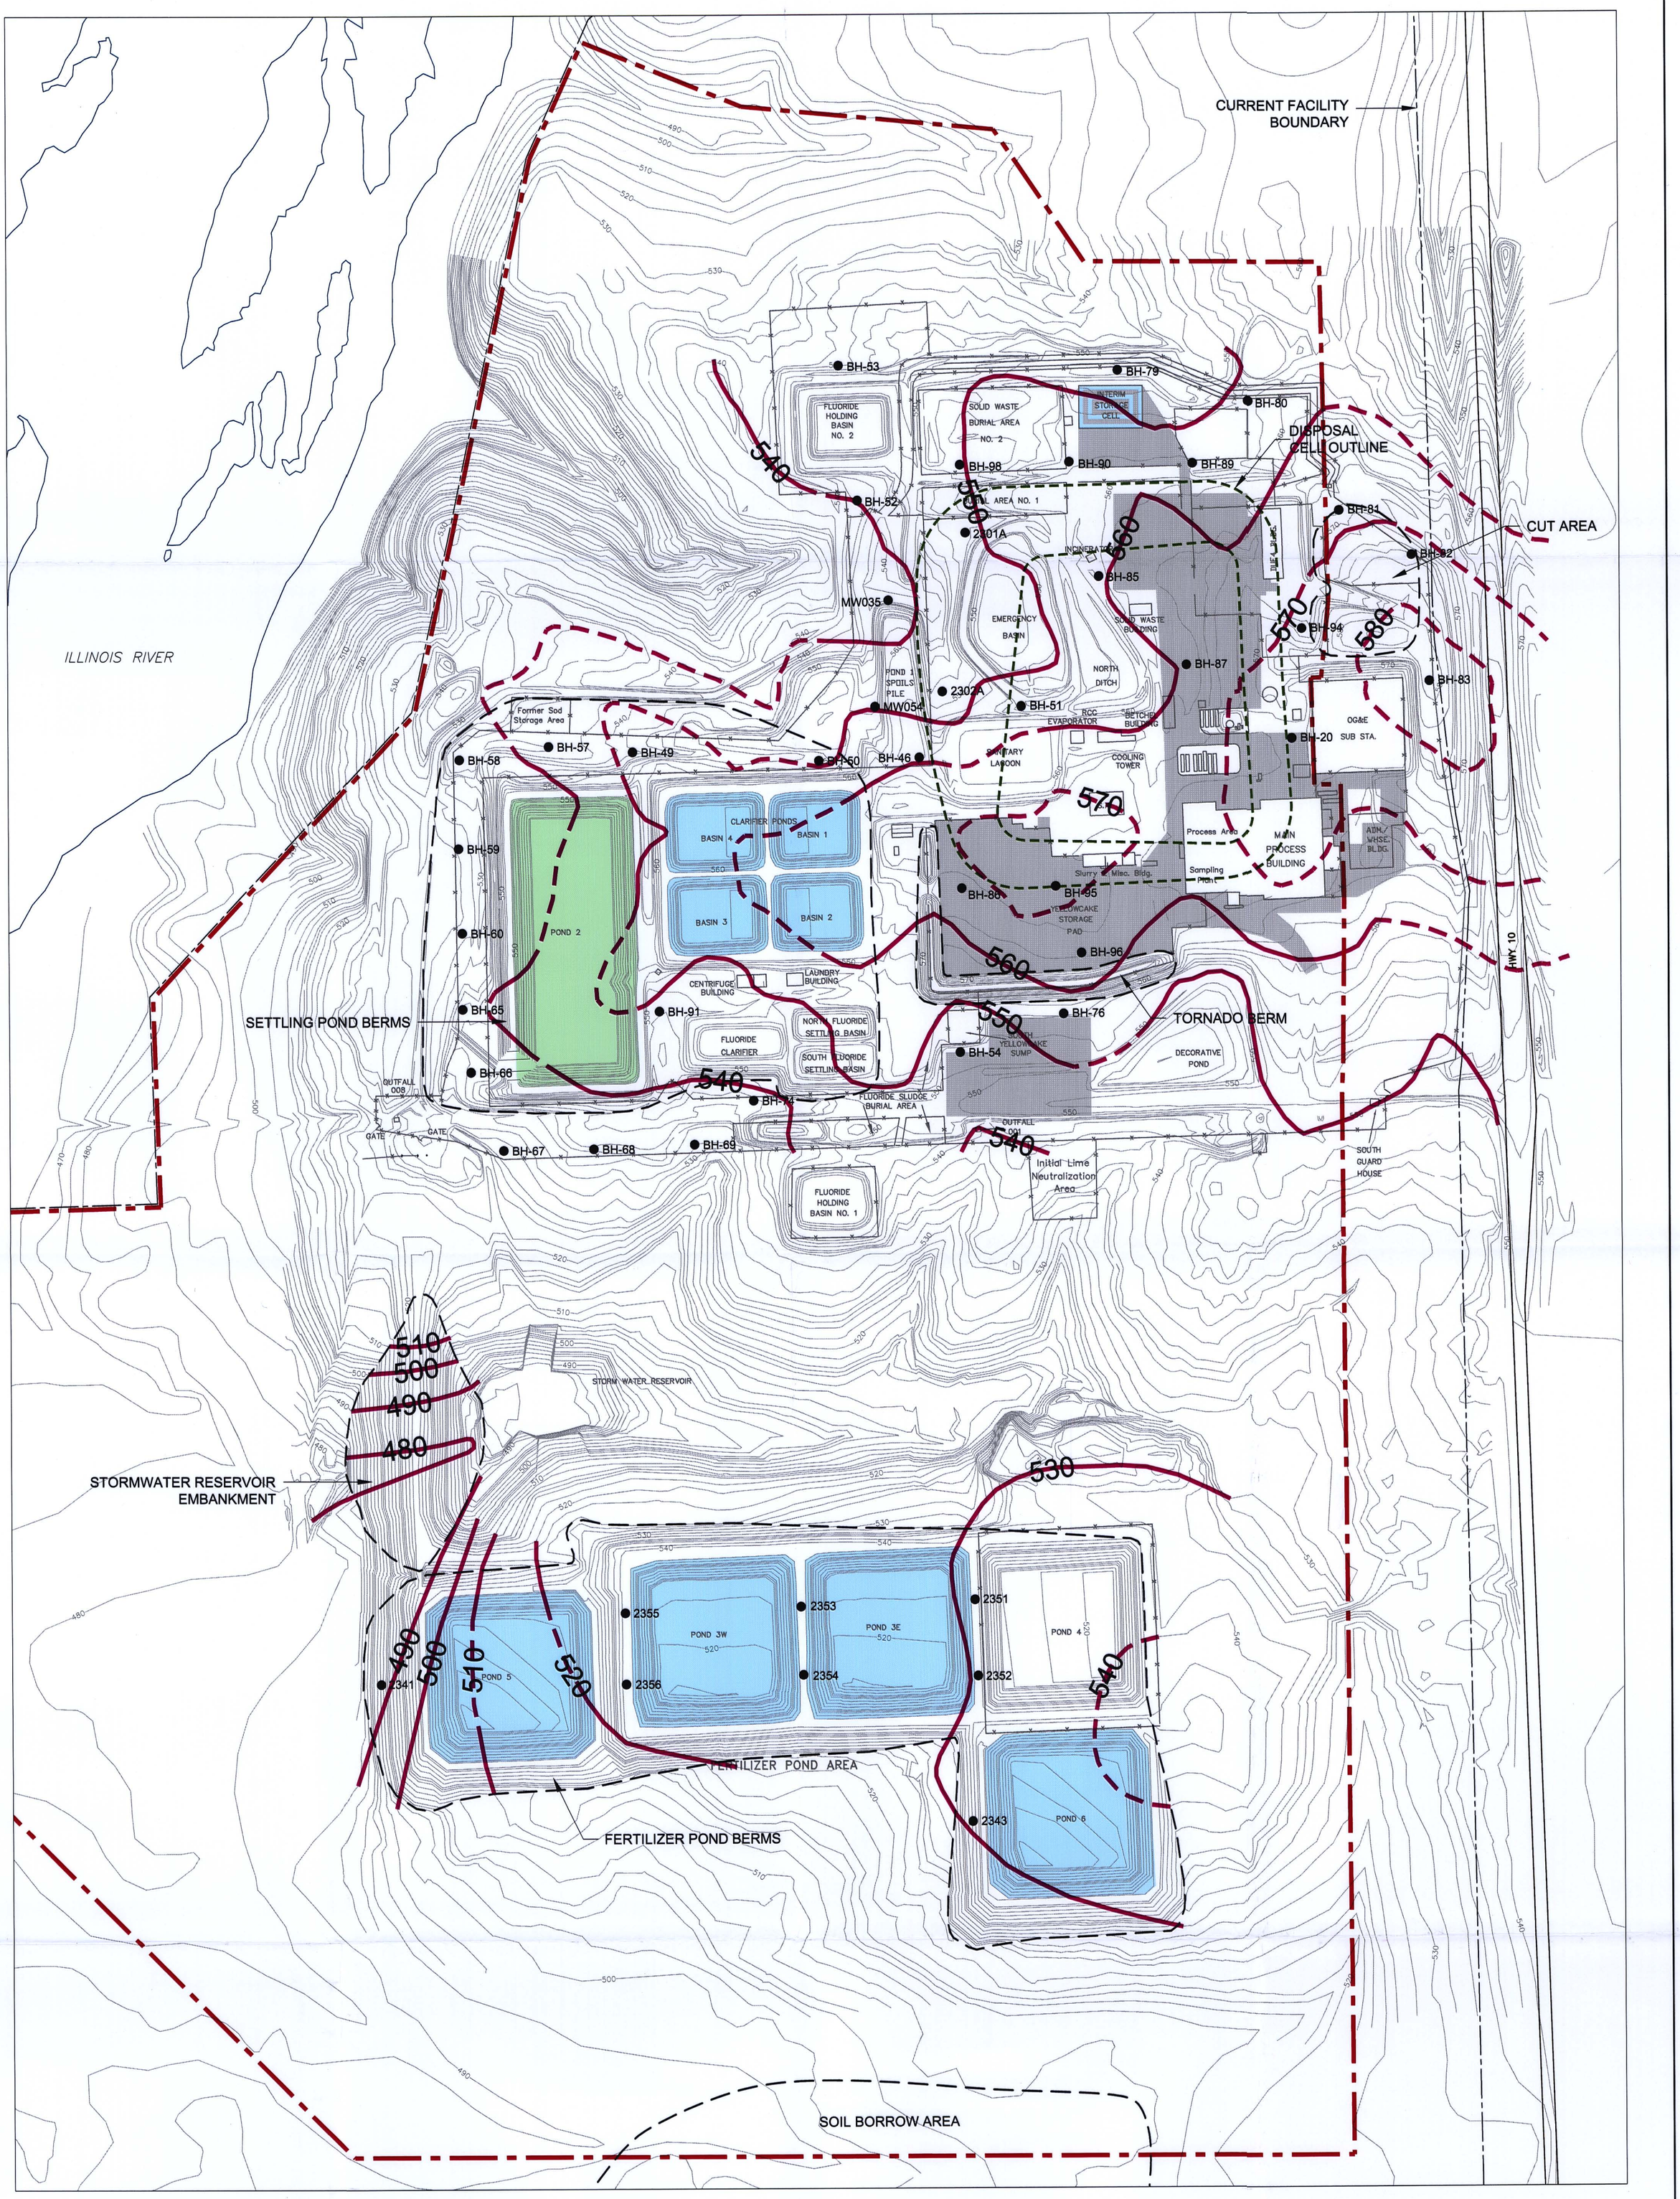

SCALE IN FEET

200 0 400

NOTE: TOPOGRAPHY AND SITE FACILITIES FROM SEQUOYAH FUELS CORPORATION DATA AND REPORTS

LEGEND

- CURRENT HDPE-LINED AREA
- CURRENT HYPALON-LINED AREA
- MAJOR CONCRETE PAD AREAS
- ORIGINAL GROUND CONTOUR (AREA FILLED)
- ORIGINAL GROUND CONTOUR (AREA CUT)
- SELECTED DRILL HOLE LOCATION
- PERIMETER OF POTENTIAL SOIL BORROW AREA
- PROPOSED INSTITUTIONAL CONTROL BOUNDARY

REVISIONS

No.	DESCRIPTION	BY	CHKD.	APPROVED		DATE
A	ISSUED FOR PERMITTING	CLS				12/02
B	UPDATED LINER SYSTEM	CLS				8/03
C	DISPOSAL CELL CONSTRUCTION PLAN	CLS				2/04
D	MODIFIED FROM SETTLEMENT AGR.	CLS				2/05

DESIGNERS

ENGINEERING RECORD	BY	DATE
PRELIMINARY DESIGN	CLS	10/02
CELL OPERATIONS	DAS	2/04

PREPARED BY

consulting scientists and engineers
Fort Collins, CO
970 223-9600

PREPARED FOR

SEQUOYAH FUELS
A GENERAL ATOMICS COMPANY

TITLE

CURRENT SITE LAYOUT WITH ORIGINAL GROUND CONTOURS

PROJECT:	100734	DATE:	FEBRUARY 2005	DRAWING	REVISION
SCALE:	AS SHOWN	ACAD FILE:	SITE-01-REV-D	4	D

F:\Groups\ENV\100734\SITE-01-REV-D.dwg
Date: 02/07/05
Time: 09:39:57:54

D-11