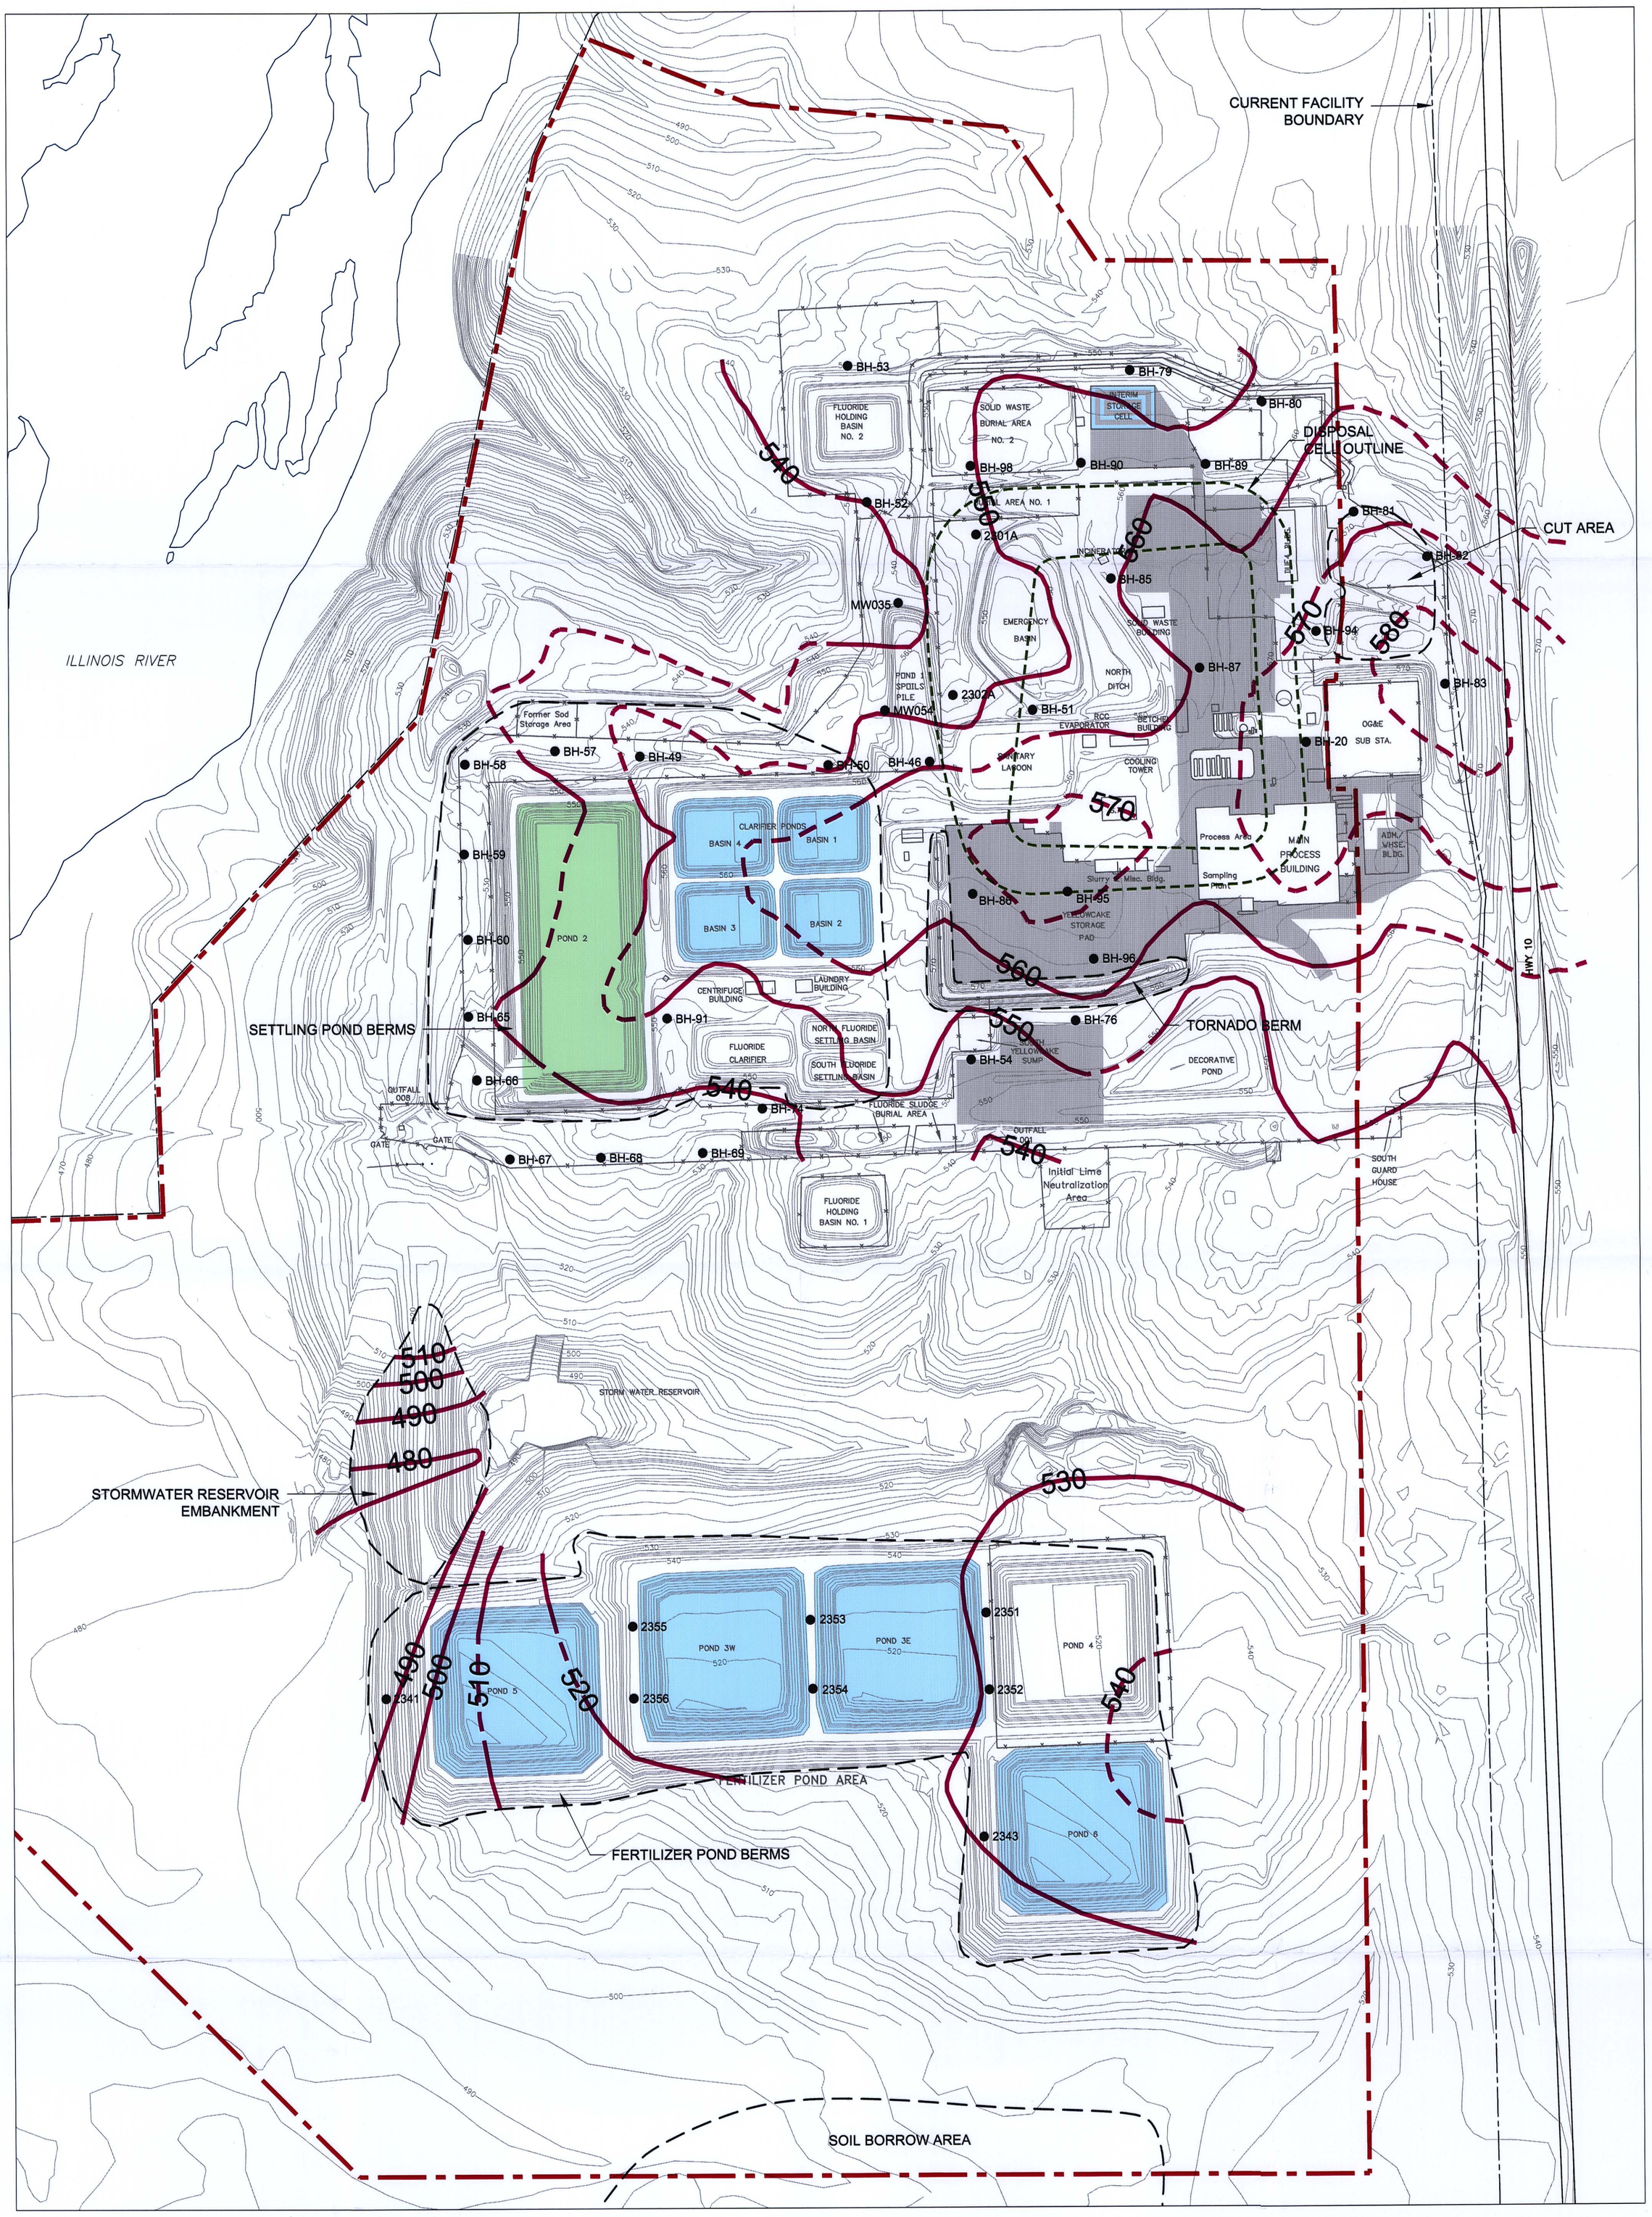


NOTE: TOPOGRAPHY AND SITE FACILITIES FROM SEQUOYAH FUELS CORPORATION DATA AND REPORTS

LEGEND

- CURRENT HDPE-LINED AREA
- CURRENT HYPALON-LINED AREA
- MAJOR CONCRETE PAD AREAS
- ORIGINAL GROUND CONTOUR (AREA FILLED)
- ORIGINAL GROUND CONTOUR (AREA CUT)
- SELECTED DRILL HOLE LOCATION
- PERIMETER OF POTENTIAL SOIL BORROW AREA
- PROPOSED INSTITUTIONAL CONTROL BOUNDARY

REVISIONS

| No. | DESCRIPTION | BY | CHKD. | APPROVED | | DATE |
|---|---|---|---|---|---|---|
| A | ISSUED FOR PERMITTING | CLS | | | | 12/02 |
| B | UPDATED LINER SYSTEM | CLS | | | | 8/03 |
| C | DISPOSAL CELL CONSTRUCTION PLAN | CLS | | | | 2/04 |
| D | MODIFIED FROM SETTLEMENT AGR. | CLS | | | | 2/05 |

DESIGNERS

| ENGINEERING RECORD | BY | DATE |
|---|---|---|
| PRELIMINARY DESIGN | CLS | 10/02 |
| CELL OPERATIONS | DAS | 2/04 |

PREPARED BY

MEF consulting scientists and engineers

Fort Collins, CO
970 223-9600

PREPARED FOR

SEQUOYAH FUELS
A GENERAL ATOMICS COMPANY

TITLE

# CURRENT SITE LAYOUT WITH ORIGINAL GROUND CONTOURS

| PROJECT: 100734 | DATE: FEBRUARY 2005 | DRAWING 4 | REVISION D |
|---|---|---|---|
| SCALE: AS SHOWN | ACAD FILE: SITE-01-REV-D | | |

Filename: EN100734\SITE-01-REV-D.dwg
Date: 02/02/2005
Time: 09:36:57:54

D-11