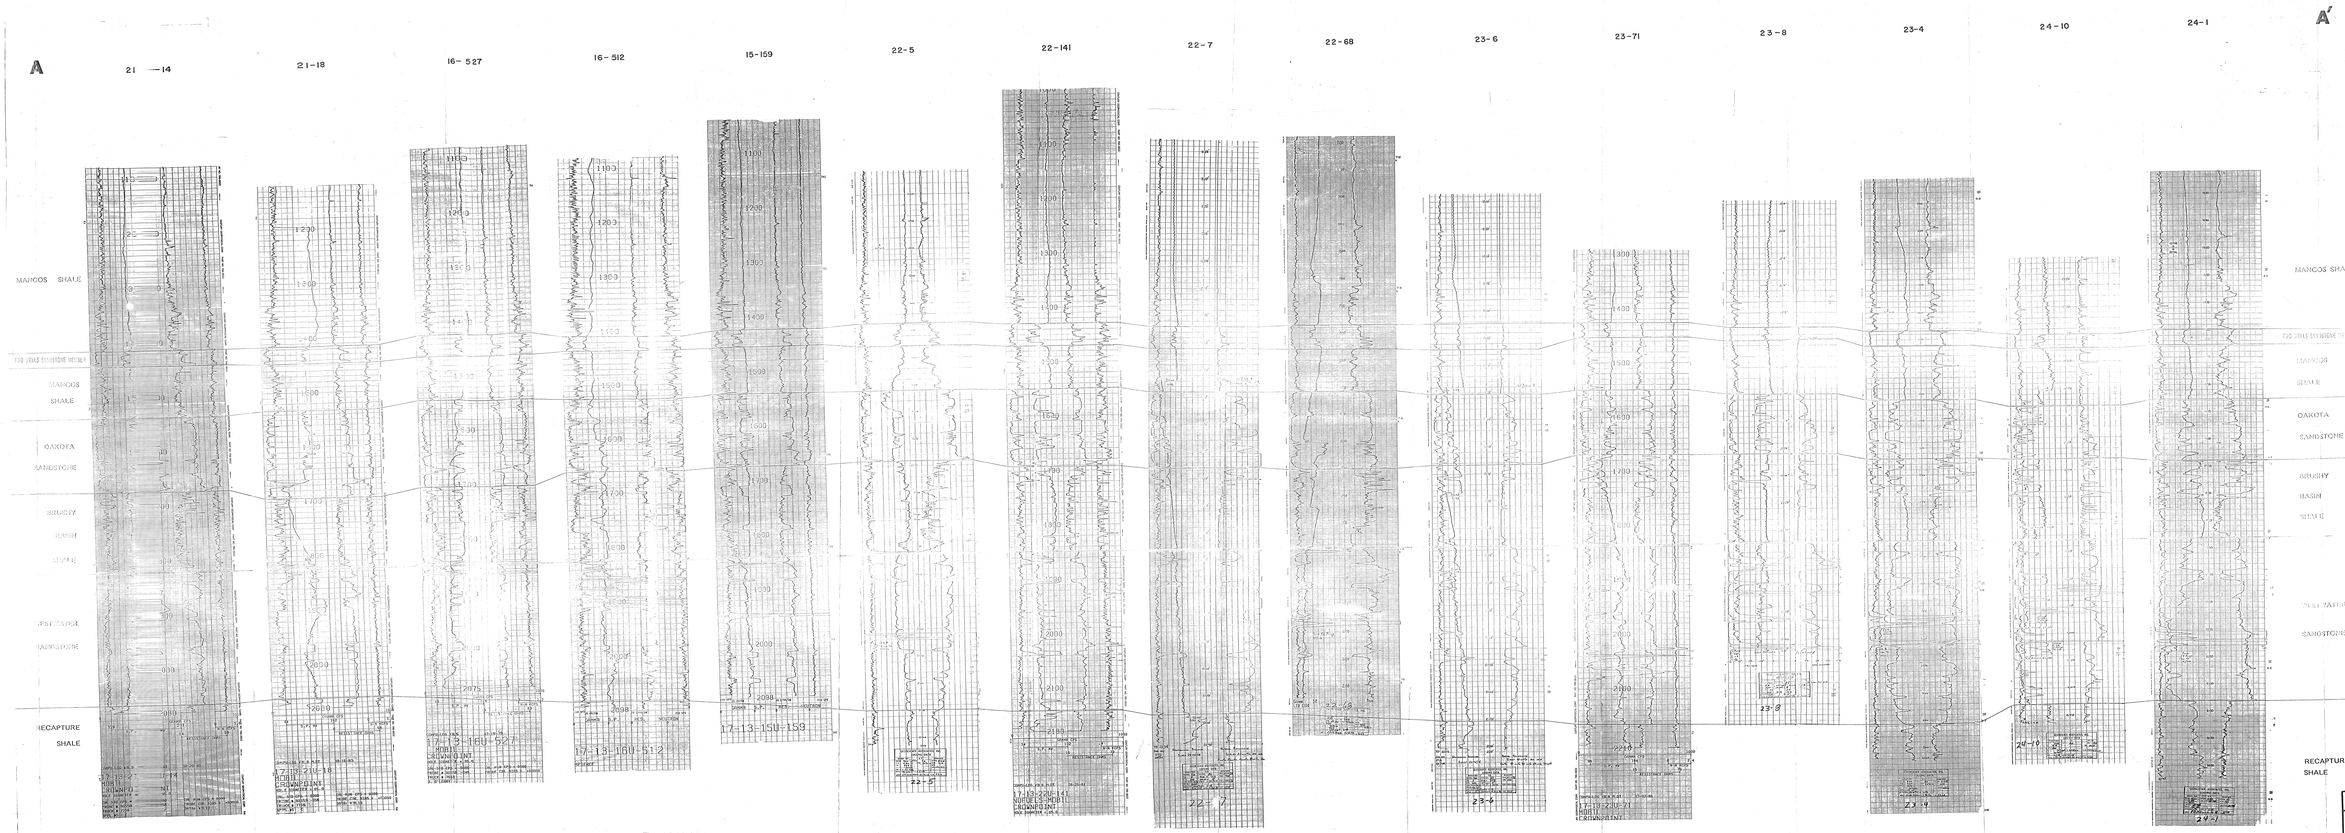

FIGURE 2.6 - 7

HYDRO RESOURCES, INC.

CROWNPOINT PROJECT
UNIT 1

CROSS SECTION A - A'

SECTIONS 15,16,21,22,23 & 24 T17N R13W

NO HORIZONTAL SCALE

VERTICAL SCALE: 1"=50'