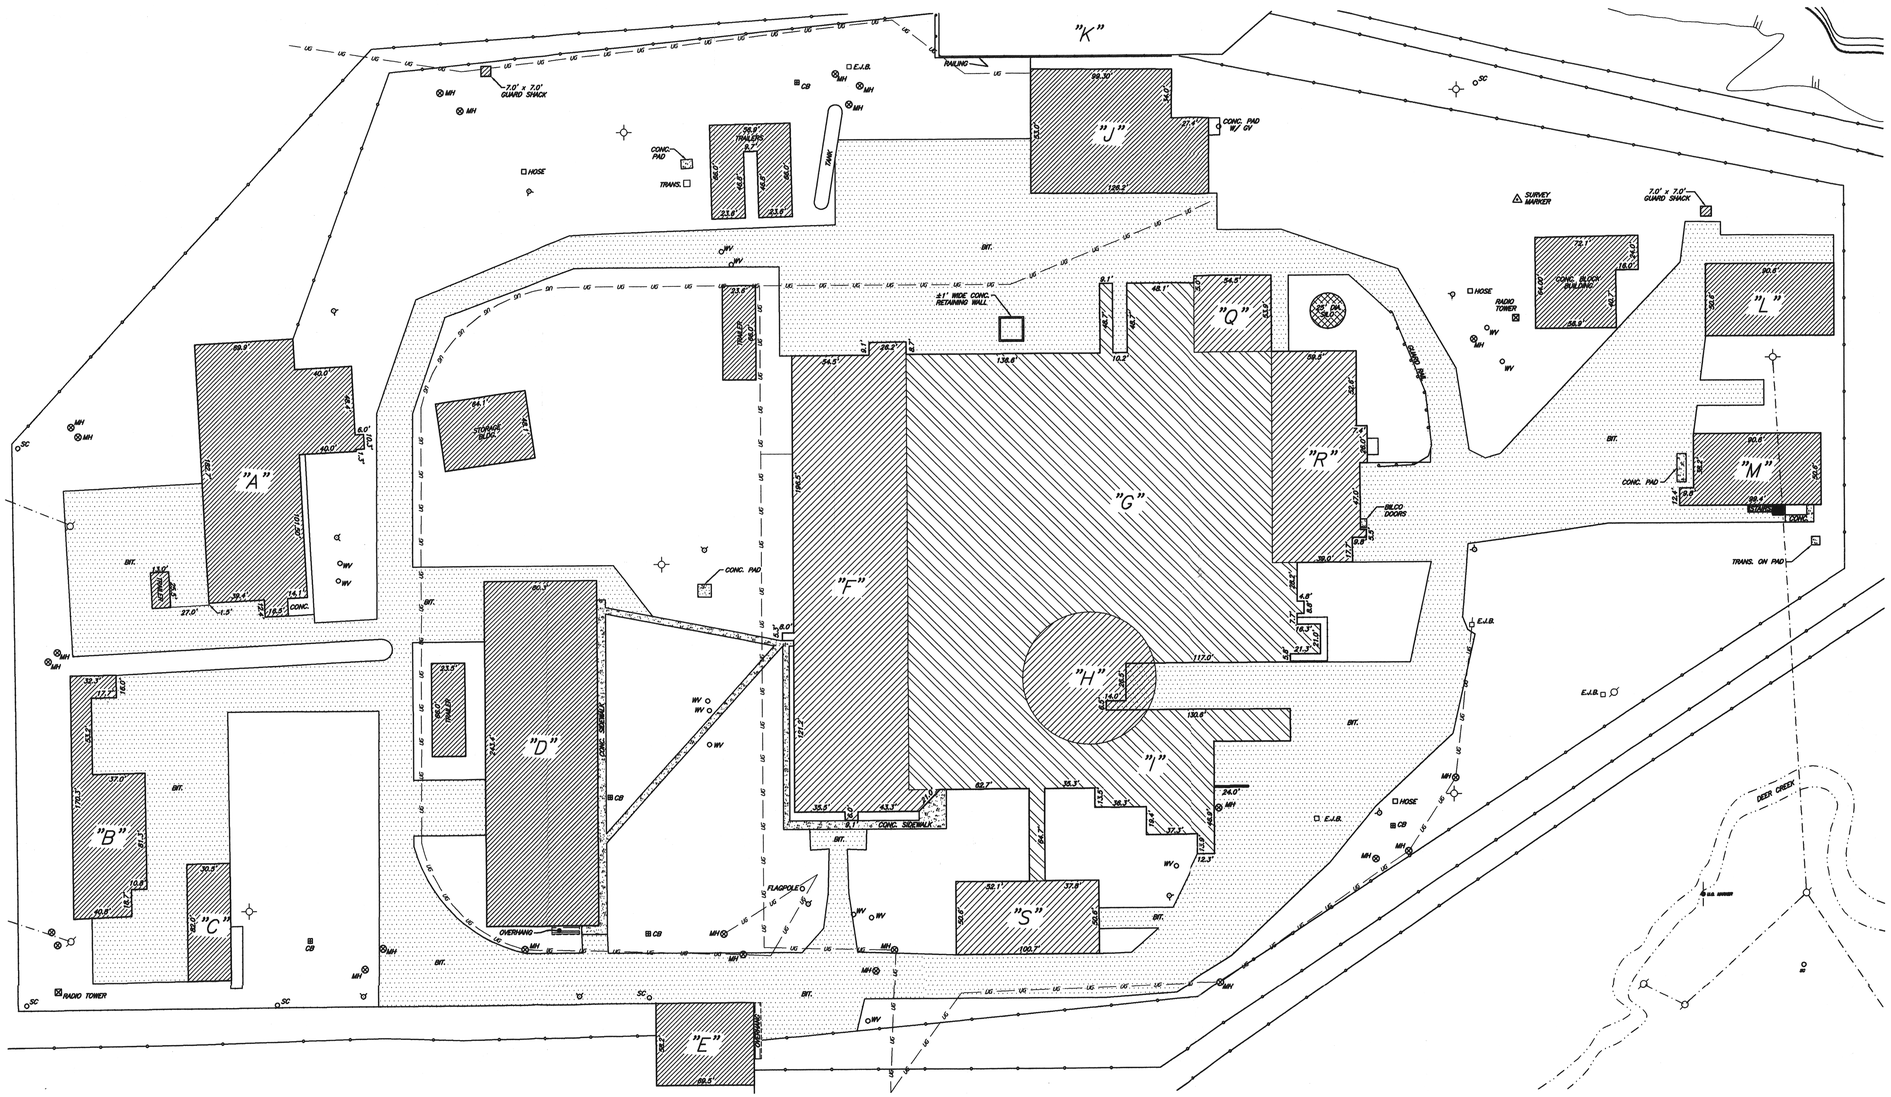

50' 0 50' 100' 150' 200' FEET

1" = 50'

N
W E
S

LEGEND

APPROX. = APPROXIMATE
BIT. = BITUMINOUS MACADAM
BLDG. = BUILDING
CONC. = CONCRETE
D. = DEED
DIA. = DIAMETER
EX. = EXISTING
IP. = IRON PIN/PIPE
L = DEED BOOK
MS. = MEASURED
P = DEED PAGE
PAV'T = PAVEMENT
P.O.B. = POINT OF BEGINNING
STY. = STORY
TYP. = TYPICAL
U.G. = UNDERGROUND
W/ = WITH
—o—ELM = ELECTRIC LINE MARKER
—o—GLM = GAS LINE MARKER
—o—TLM = TELEPHONE LINE MARKER
CB = CATCH BASIN
E.J.B. = ELECTRICAL JUNCTION BOX
GV = GAS VALVE
GW = GUY WIRE
MH = MANHOLE
SC = SECURITY CAMERA
T.J.B. = TELEPHONE JUNCTION BOX
TRANS. = TRANSFORMER
VP = VENT PIPE
WSB = WATER SERVICE BOX
WV = WATER VALVE
= HYDRANT
= LIGHT POLE
= UTILITY POLE
= UTILITY POLE W/ LIGHT
= WELL
N = NORTH
S = SOUTH
E = EAST
W = WEST
= CHAIN LINK FENCE
= WIRE FENCE
= WOOD FENCE (POST/RAIL)
= PREMISES BOUNDARY
= OVERHEAD WIRES
= EDGE OF WATER
= TOP OF BANK
= UNDERGROUND UTILITY
= DEPICTS DETAILED AREA
= EASEMENT

GINNA SITE BUILDINGS MAP KEY

A – RE SMITH ENGINEERING BUILDING
B – LUMBER STORAGE BUILDING
C – RECEIVING BUILDING
D – BUTLER BUILDING
E – GUARD HOUSE
F – SERVICE BUILDING
G – TURBINE BUILDING
H – CONTAINMENT
I – STANDBY AUXILIARY FEEDWATER BUILDING
J – SCREEN HOUSE
K – DISCHARGE CANAL
L – UPPER RADIOACTIVE WASTE STORAGE BUILDING
M – NUCLEAR ASSURANCE BUILDING
N – EMPLOYEE TRAINING CENTER
O – SIMULATOR BUILDING
P – WAREHOUSE & RECEIVING BUILDING
Q – DIESEL GENERATOR BUILDING
R – CONTROL BUILDING
S – CONTAMINATED STORAGE BUILDING

NOTES

– UNDERGROUND UTILITY LOCATIONS ARE APPROXIMATE AND ARE BASED ON THE FOLLOWING DRAWINGS PROVIDED TO WENDEL DUCHSCHERER BY ROCHESTER GAS AND ELECTRIC CORPORATION:

CIRCUIT 787 K–N	6/8/1999
CIRCUIT 751	5/6/2003
204–300000–1194000	5/15/2003
214–300000–1189000	5/12/2003
231–303000–1194000	5/20/2003
231–306000–1192000	5/20/2003
221–308000–1194000	5/13/2003

ALTA/ACSM
LAND TITLE SURVEY

ROCHESTER GAS AND ELECTRIC CORPORATION

GINNA SITE

TOWN OF ONTARIO
COUNTY OF WAYNE
STATE OF NEW YORK

PART OF:
LOTS: 19,20,23,24,91,92
TOWNSHIP 14
RANGE 3

WENDEL DUCHSCHERER
TOWNE SQUARE 6417 DISINGER ROAD LOCKPORT, NEW YORK 14094
PHONE: 716-433-5993 FAX: 716-433-7604
www.wd-oe.com

NOTES
THIS DOCUMENT, AND THE IDEAS AND DESIGNS INCORPORATED HEREIN, AS AN INSTRUMENT OF PROFESSIONAL SERVICE, IS THE PROPERTY OF WENDEL DUCHSCHERER AND IS NOT TO BE USED IN WHOLE OR IN PART, FOR ANY OTHER PROJECT WITHOUT THE WRITTEN AUTHORIZATION OF WENDEL DUCHSCHERER.

UNAUTHORIZED ALTERATION OR ADDITION TO ANY SURVEY DRAWING, DESIGN, SPECIFICATION, PLAN OR REPORT IS A VIOLATION OF SECTION 7209, PROVISION 2 OF THE NEW YORK STATE EDUCATION LAW.

CONFORMED COPIES FROM THE ORIGINAL OF THIS SURVEY MAP MARKED WITH THE SIGNATURE AND AN ORIGINAL OF THE LAND SURVEYOR'S SEAL SHALL BE CONSIDERED TO BE VALID TRUE COPIES.

NO.	REVISIONS	DATE
1	NO REVISIONS	6/2/04
BY		

DWG. TITLE

SITE DETAIL

D-03

dwg. name: FINAL-ROXDEL

DATE	5/7/2004		
SCALE	1" = 50'		
DWN.	P. McKEOWN	CHK.	PJW
PROJ. No.	4159-01		
DWG. No.	3 OF 4		

W:\PROJ_IN\40\415901\MAPPING\4159-01\dwg\FINAL-ROXDEL.dwg, LAYOUT3 6/2/04