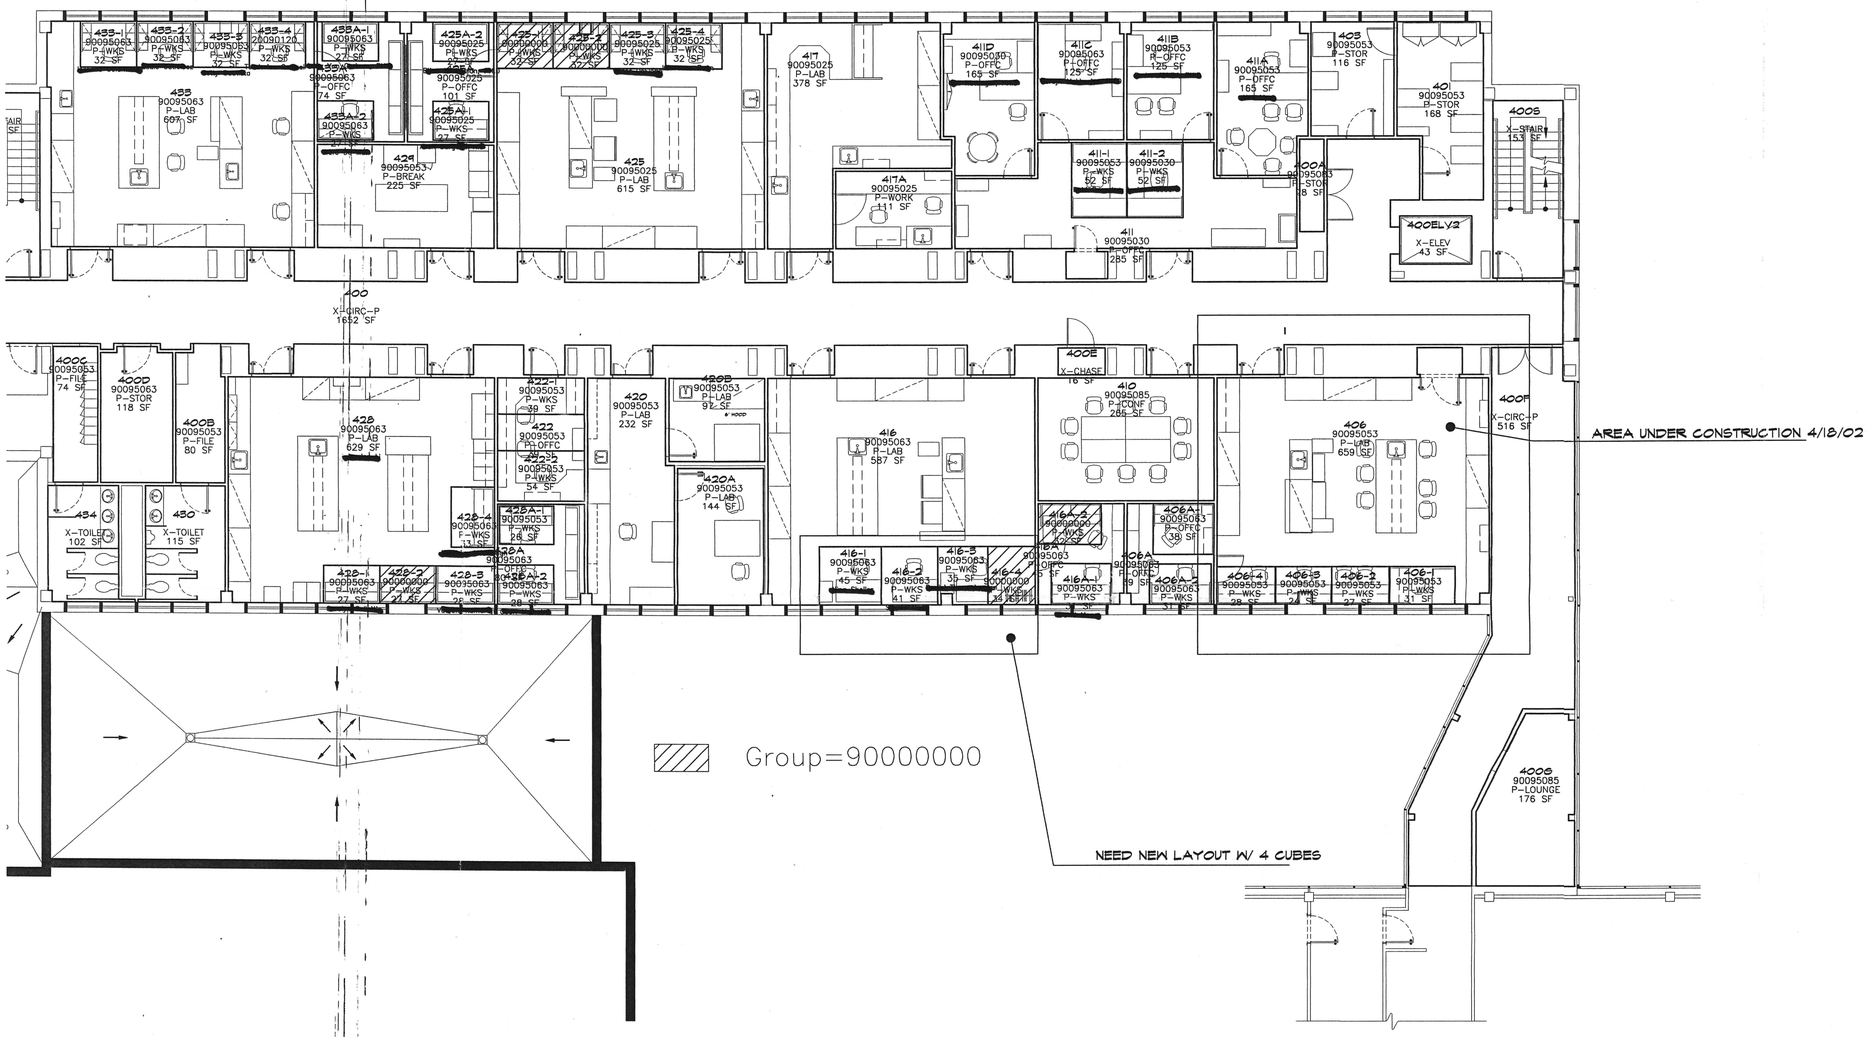

FOURTH FLOOR PLAN

SCALE: 1/8" = 1'-0"

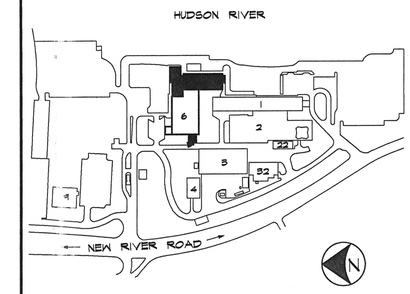

KEY PLAN

SCALE: N.T.S.

D-02

NO.	DATE	REVISION	BY	APP.
3	2-3-2001	BLDG. UPDATE	B.R-M	
2	2-14-2000	SPACE ALLOCATION	B.R-M	
	6-11-1999	SPACE ALLOCATION	B.R-M	

UNILEVER RESEARCH U.S.
45 River Road
Edgewater, New Jersey, 07020-1075

BUILDING #5

DRAWN	APP'D	DATE	SCALE	JOB No.	CAD No.	DRAWING No.
MAB		4-30-02	AS NOTED	UNI-01-FM	Bldg5-4.dwg	FP-4

CONOPCO, INCORPORATED
LICENSE NO. 29-00304-02
DOCKET NO. 03005233
MAIL CONTROL NO. 137195

Building 5, Floor 4