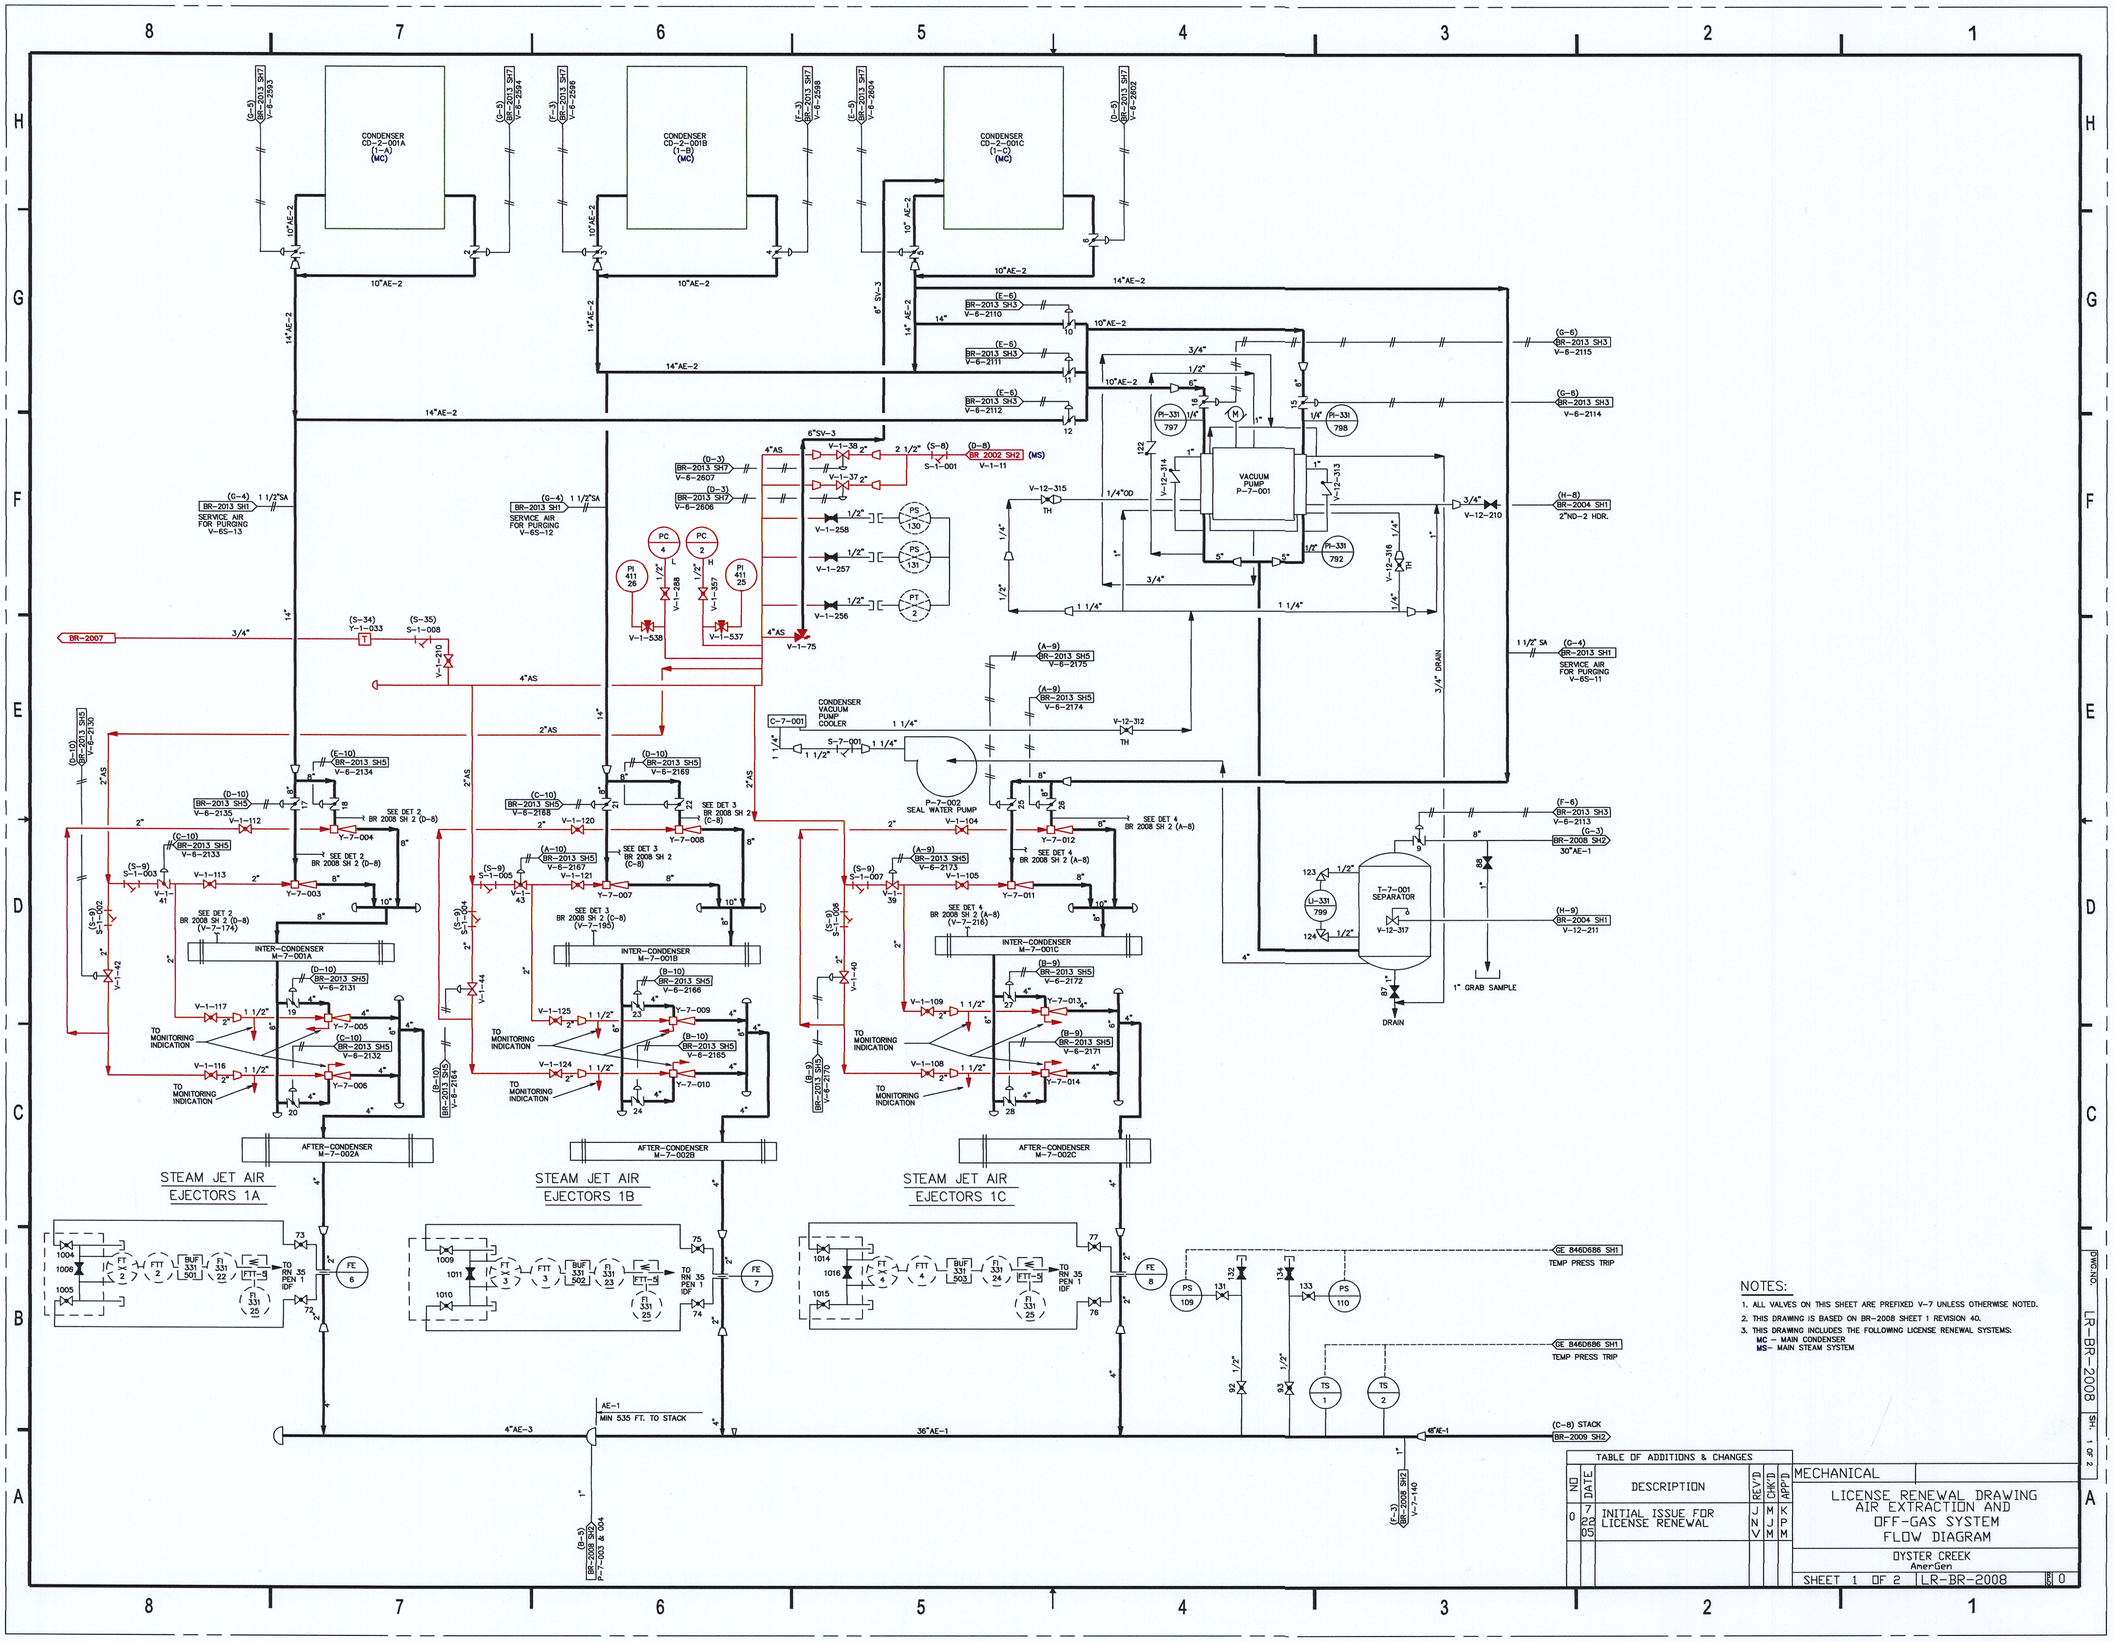

NOTES:

1. ALL VALVES ON THIS SHEET ARE PREFIXED V-7 UNLESS OTHERWISE NOTED.
2. THIS DRAWING IS BASED ON BR-2008 SHEET 1 REVISION 40.
3. THIS DRAWING INCLUDES THE FOLLOWING LICENSE RENEWAL SYSTEMS:
   MC – MAIN CONDENSER
   MS– MAIN STEAM SYSTEM

TABLE OF ADDITIONS & CHANGES

NO	DATE	DESCRIPTION	REV'D	CHK'D	APP'D
0	7 22 05	INITIAL ISSUE FOR LICENSE RENEWAL	J N V	M J M	K P M

MECHANICAL

LICENSE RENEWAL DRAWING
AIR EXTRACTION AND
OFF-GAS SYSTEM
FLOW DIAGRAM

OYSTER CREEK
AmerGen

SHEET 1 OF 2 | LR-BR-2008 | 0

DWG.NO. LR-BR-2008 SH. 1 OF 2

D-26