


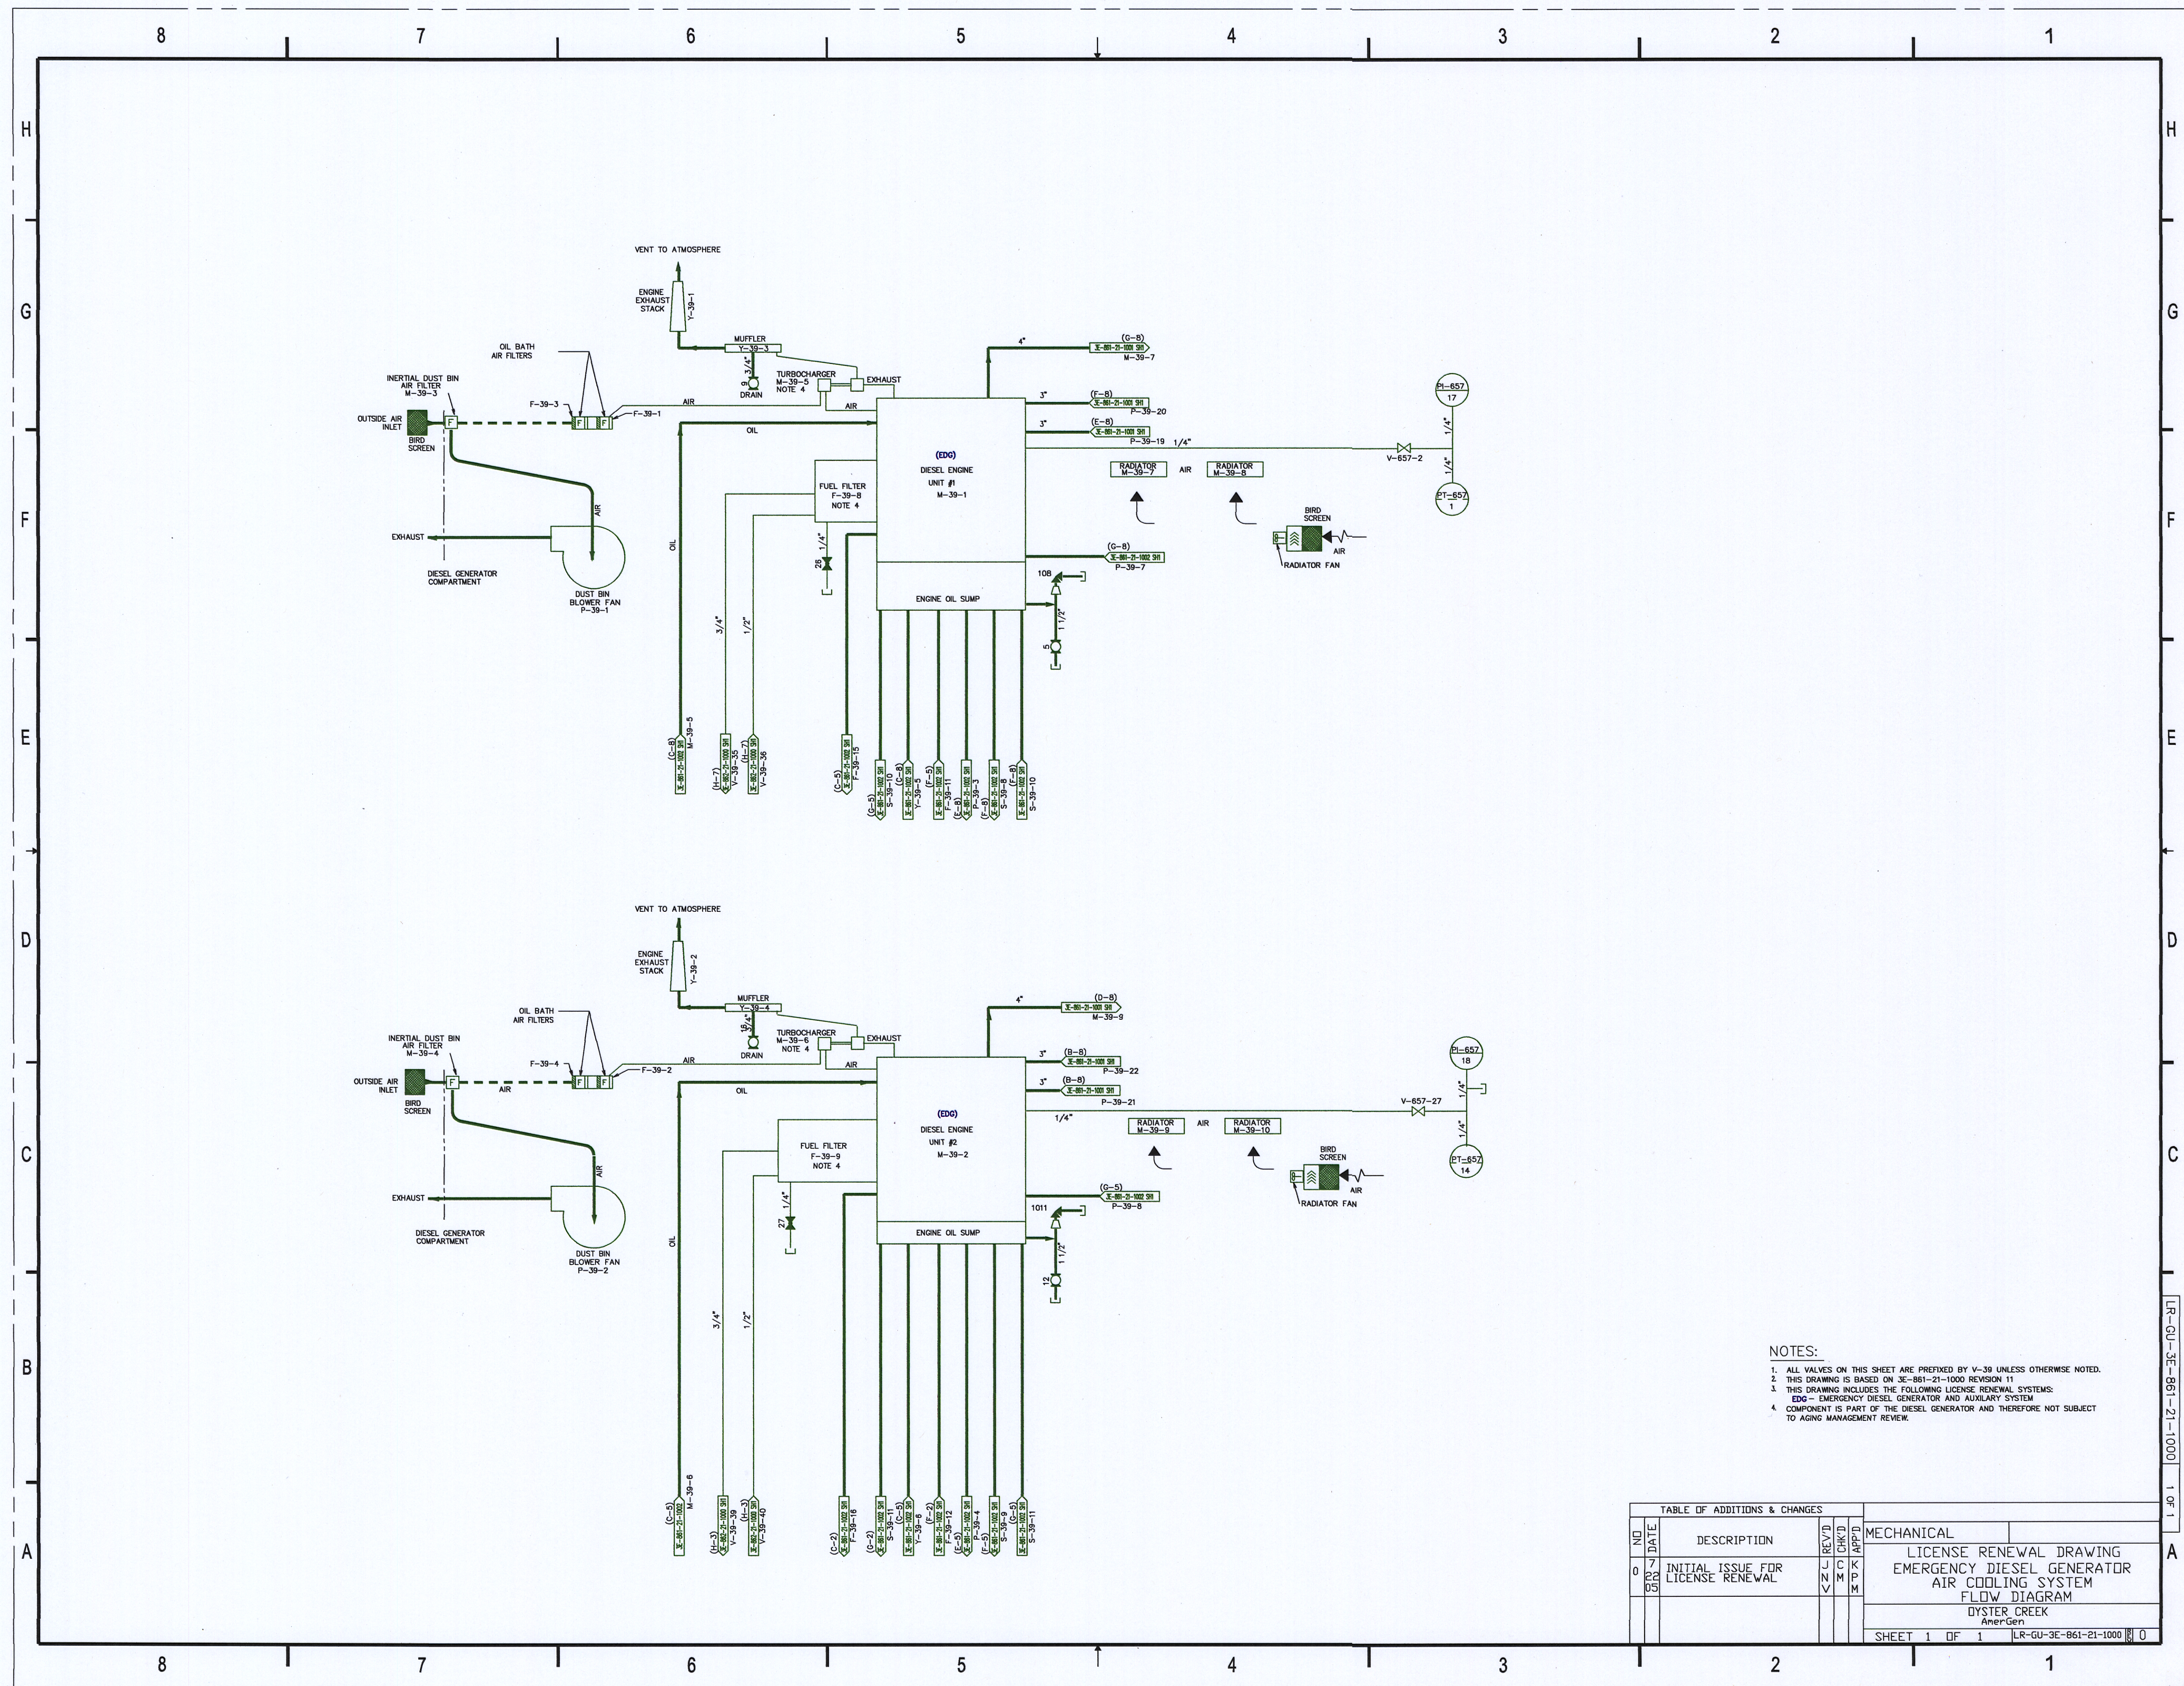

NOTES:

1. ALL VALVES ON THIS SHEET ARE PREFIXED BY V-39 UNLESS OTHERWISE NOTED.
2. THIS DRAWING IS BASED ON 3E-861-21-1000 REVISION 11
3. THIS DRAWING INCLUDES THE FOLLOWING LICENSE RENEWAL SYSTEMS:
EDG - EMERGENCY DIESEL GENERATOR AND AUXILIARY SYSTEM
4. COMPONENT IS PART OF THE DIESEL GENERATOR AND THEREFORE NOT SUBJECT TO AGING MANAGEMENT REVIEW.

D67