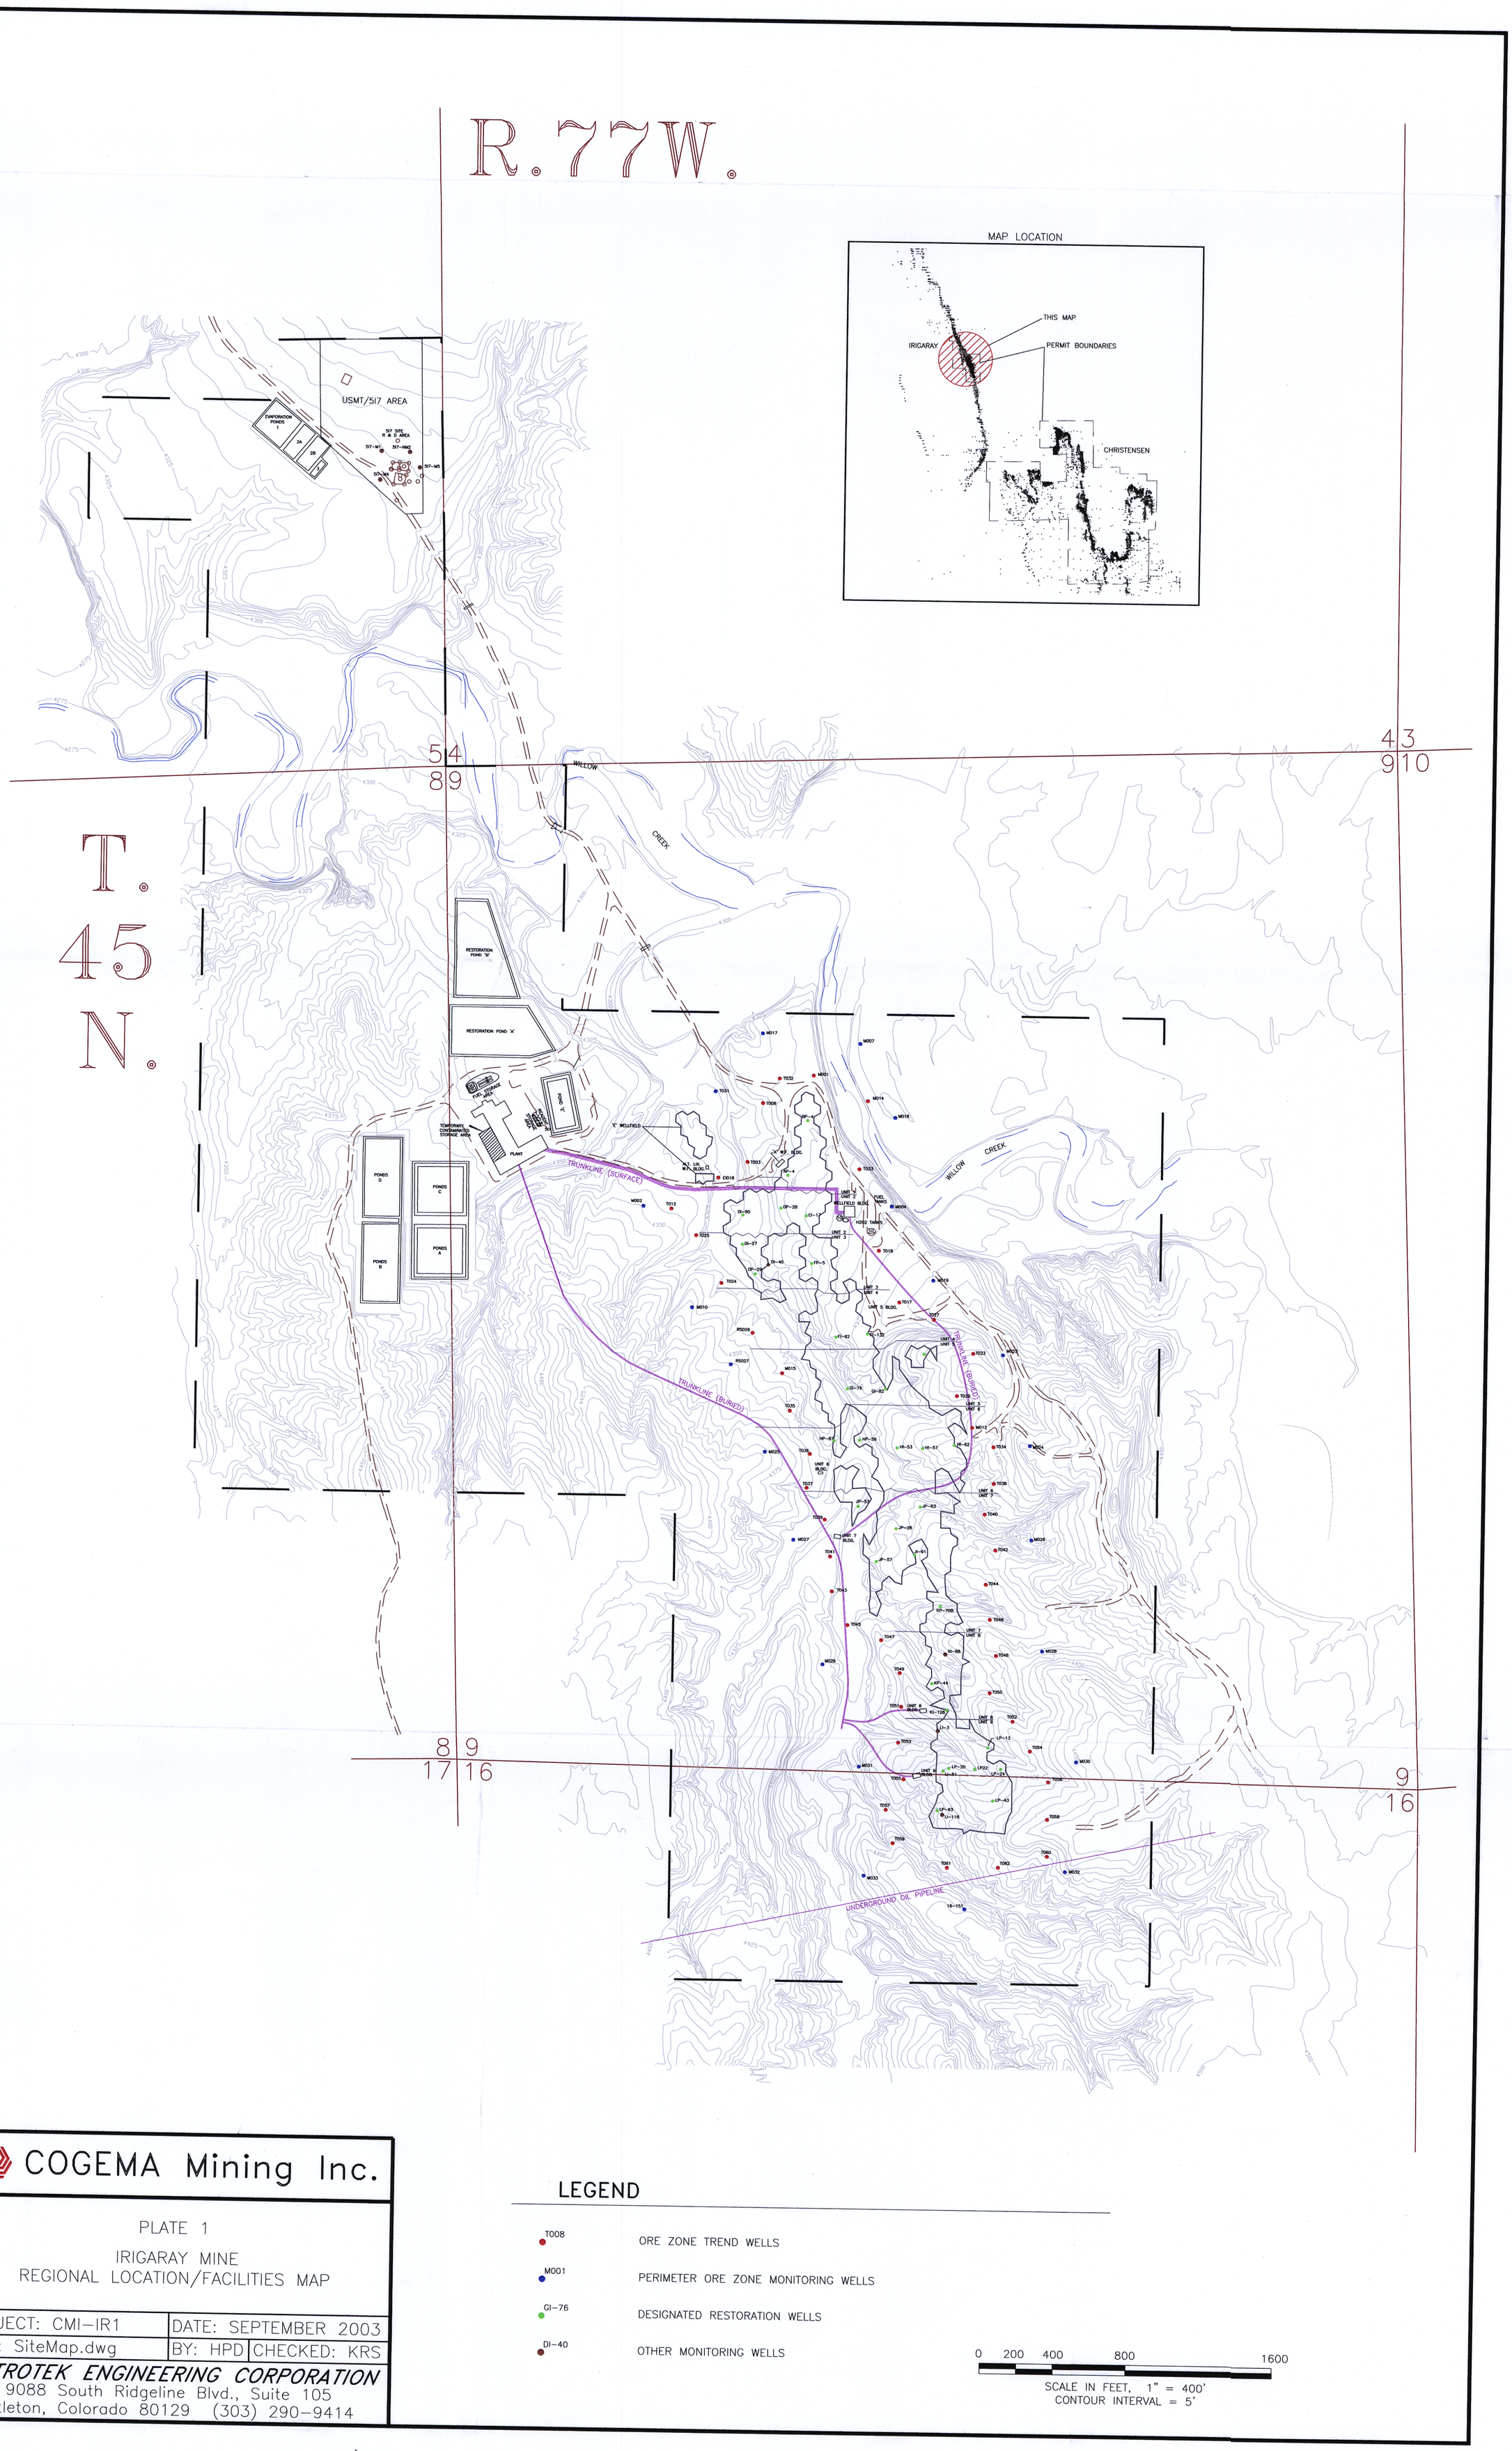

LEGEND

T008	ORE ZONE TREND WELLS
M001	PERIMETER ORE ZONE MONITORING WELLS
GI-76	DESIGNATED RESTORATION WELLS
DI-40	OTHER MONITORING WELLS

0 200 400 800 1600

SCALE IN FEET, 1" = 400'
CONTOUR INTERVAL = 5'

COGEMA Mining Inc.

PLATE 1

IRIGARAY MINE
REGIONAL LOCATION/FACILITIES MAP

PROJECT: CMI-IR1	DATE: SEPTEMBER 2003	
DWG: SiteMap.dwg	BY: HPD	CHECKED: KRS

PETROTEK ENGINEERING CORPORATION
9088 South Ridgeline Blvd., Suite 105
Littleton, Colorado 80129 (303) 290-9414

D-01