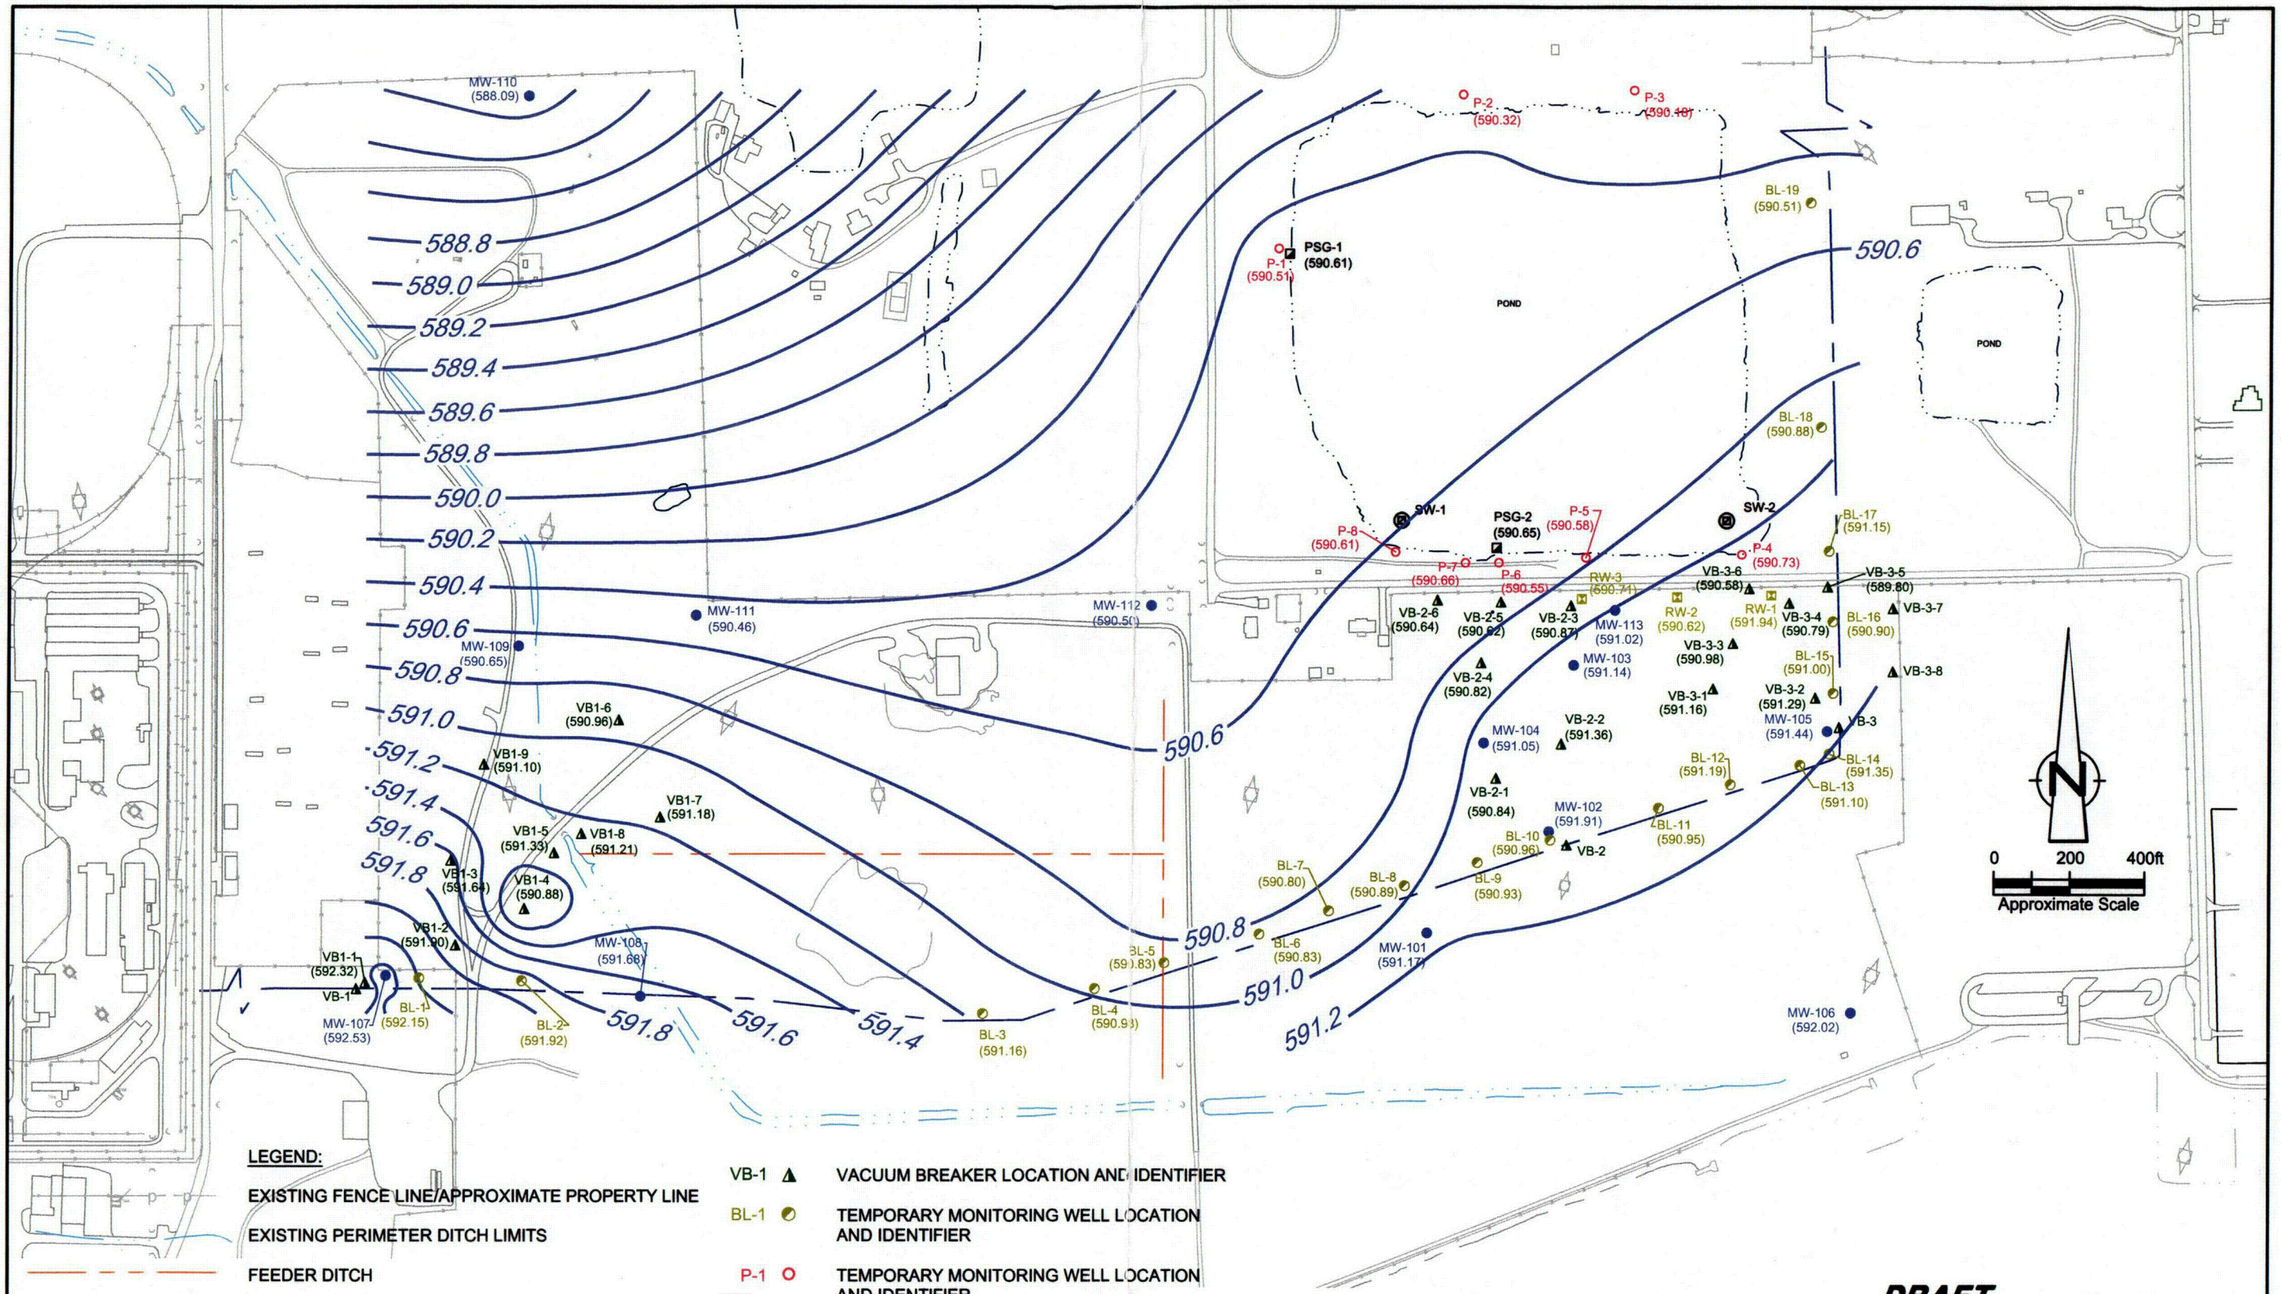

LEGEND:

- EXISTING FENCE LINE/APPROXIMATE PROPERTY LINE
- EXISTING PERIMETER DITCH LIMITS
- FEEDER DITCH
- BLOW DOWN LINE
- MW-101 ● EXISTING MONITORING WELL LOCATION AND IDENTIFIER
- 589.0 GROUNDWATER CONTOURS
- (591.10) GROUNDWATER ELEVATION
- VB-1 ▲ VACUUM BREAKER LOCATION AND IDENTIFIER
- BL-1 ◐ TEMPORARY MONITORING WELL LOCATION AND IDENTIFIER
- P-1 ○ TEMPORARY MONITORING WELL LOCATION AND IDENTIFIER

NOTE:

WATER LEVELS COLLCTED FROM 11/11 TO 12/2

DRAFT

figure

VERSION 2 SELECT LOCATIONS - HAND CONTOURS
DECEMBER 6, 2005
BRAIDWOOD STATION
Braceville, Illinois

16841-09(DEC 06-05)GN-CO004 DEC 06/2005

50-80 ft/yr ⇒ Groundwater (lateral) flow gradient

D-125

12/ C01