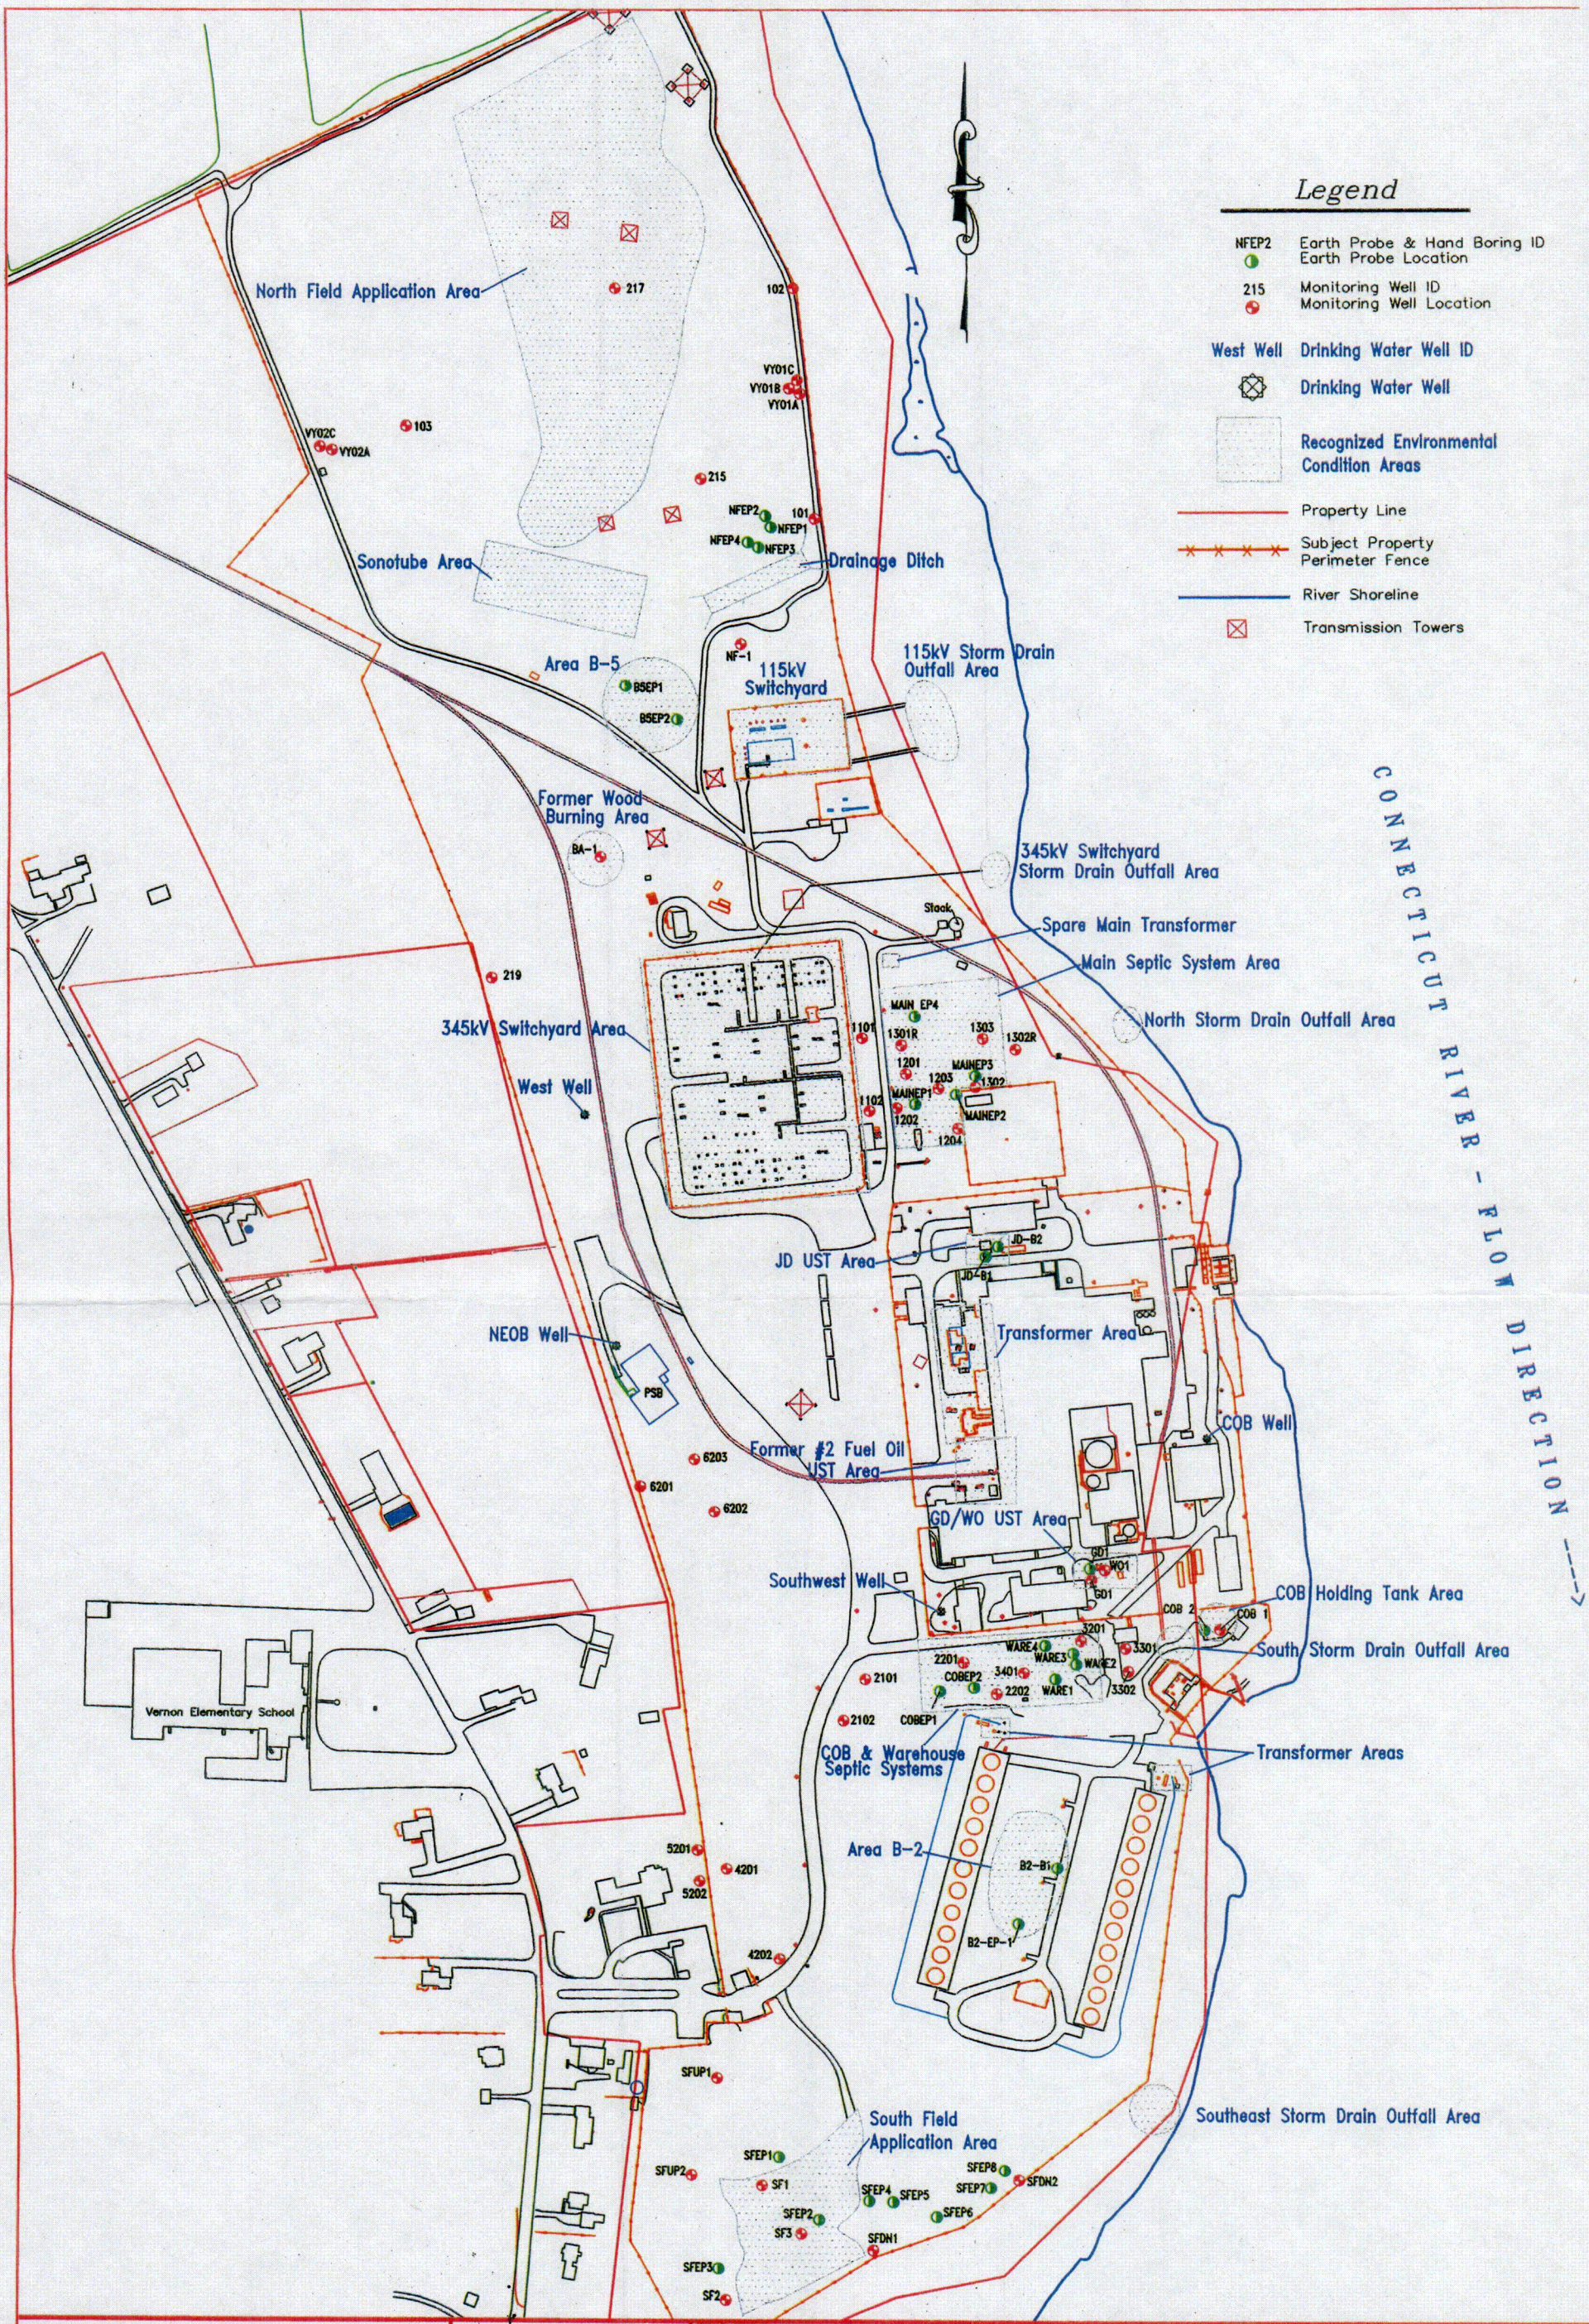

ENVIRONMENTAL COMPLIANCE SERVICES, INC.
30 Harris Place • Brattleboro, VT 05301

0 150 300
GRAPHIC SCALE:

PROJECT:
Vermont Yankee Nuclear Power Corpration
Governor Hunt Road
Vernon, Vermont 05354

TITLE:
Site Plan - Recognized Environmental Conditions

CADFILE: 40320_300sc.dwg

DRAWN BY:	DESIGNED BY:	CHECKED BY:	APPROVED BY:
CS	SVE	FJS	FJS
SCALE:	DATE:	JOB NO.:	FIGURE NO.:
1" = 300'	May 2001	40320	3

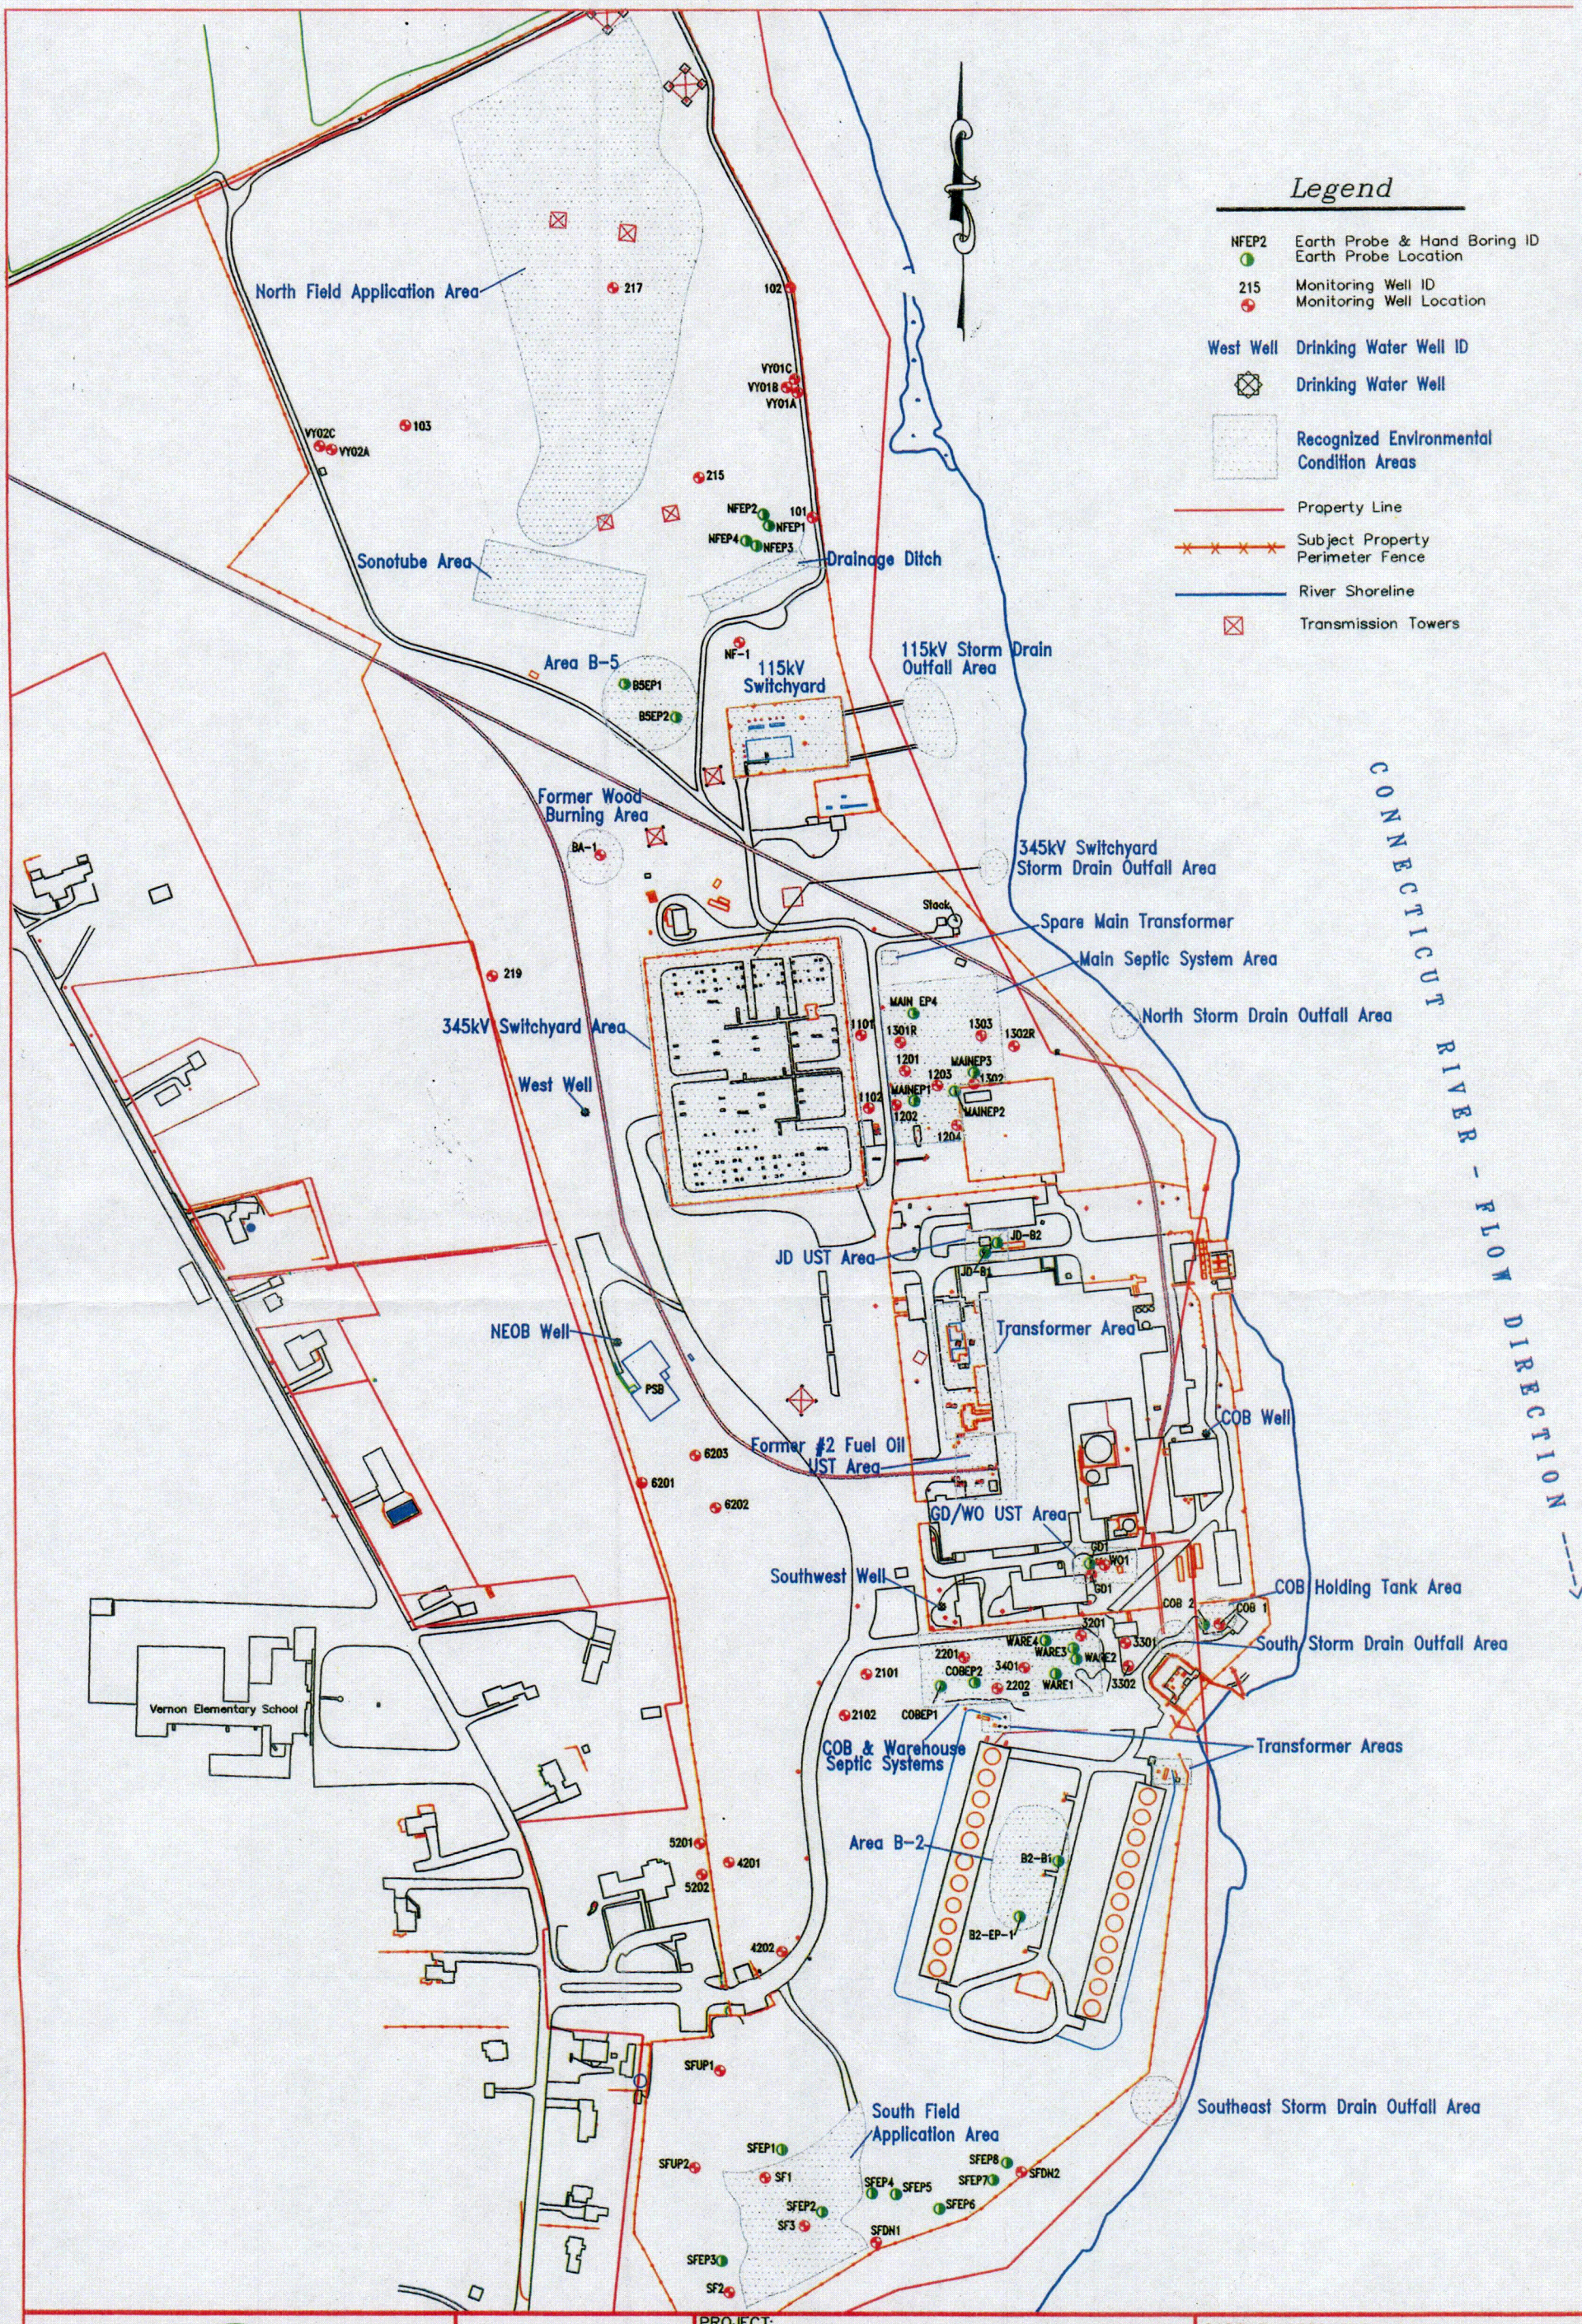

ENVIRONMENTAL COMPLIANCE SERVICES, INC.
30 Harris Place * Brattleboro, VT 05301

GRAPHIC SCALE: 0 150 300

PROJECT:
Vermont Yankee Nuclear Power Corpration
Governor Hunt Road
Vernon, Vermont 05354

TITLE:
Site Plan - Recognized Environmental Conditions

CADFILE: 40320_300sc.dwg

DRAWN BY:	DESIGNED BY:	CHECKED BY:	APPROVED BY:
CS	SVE	FJS	FJS
SCALE:	DATE:	JOB NO.:	FIGURE NO.:
1" = 300'	May 2001	40320	3