


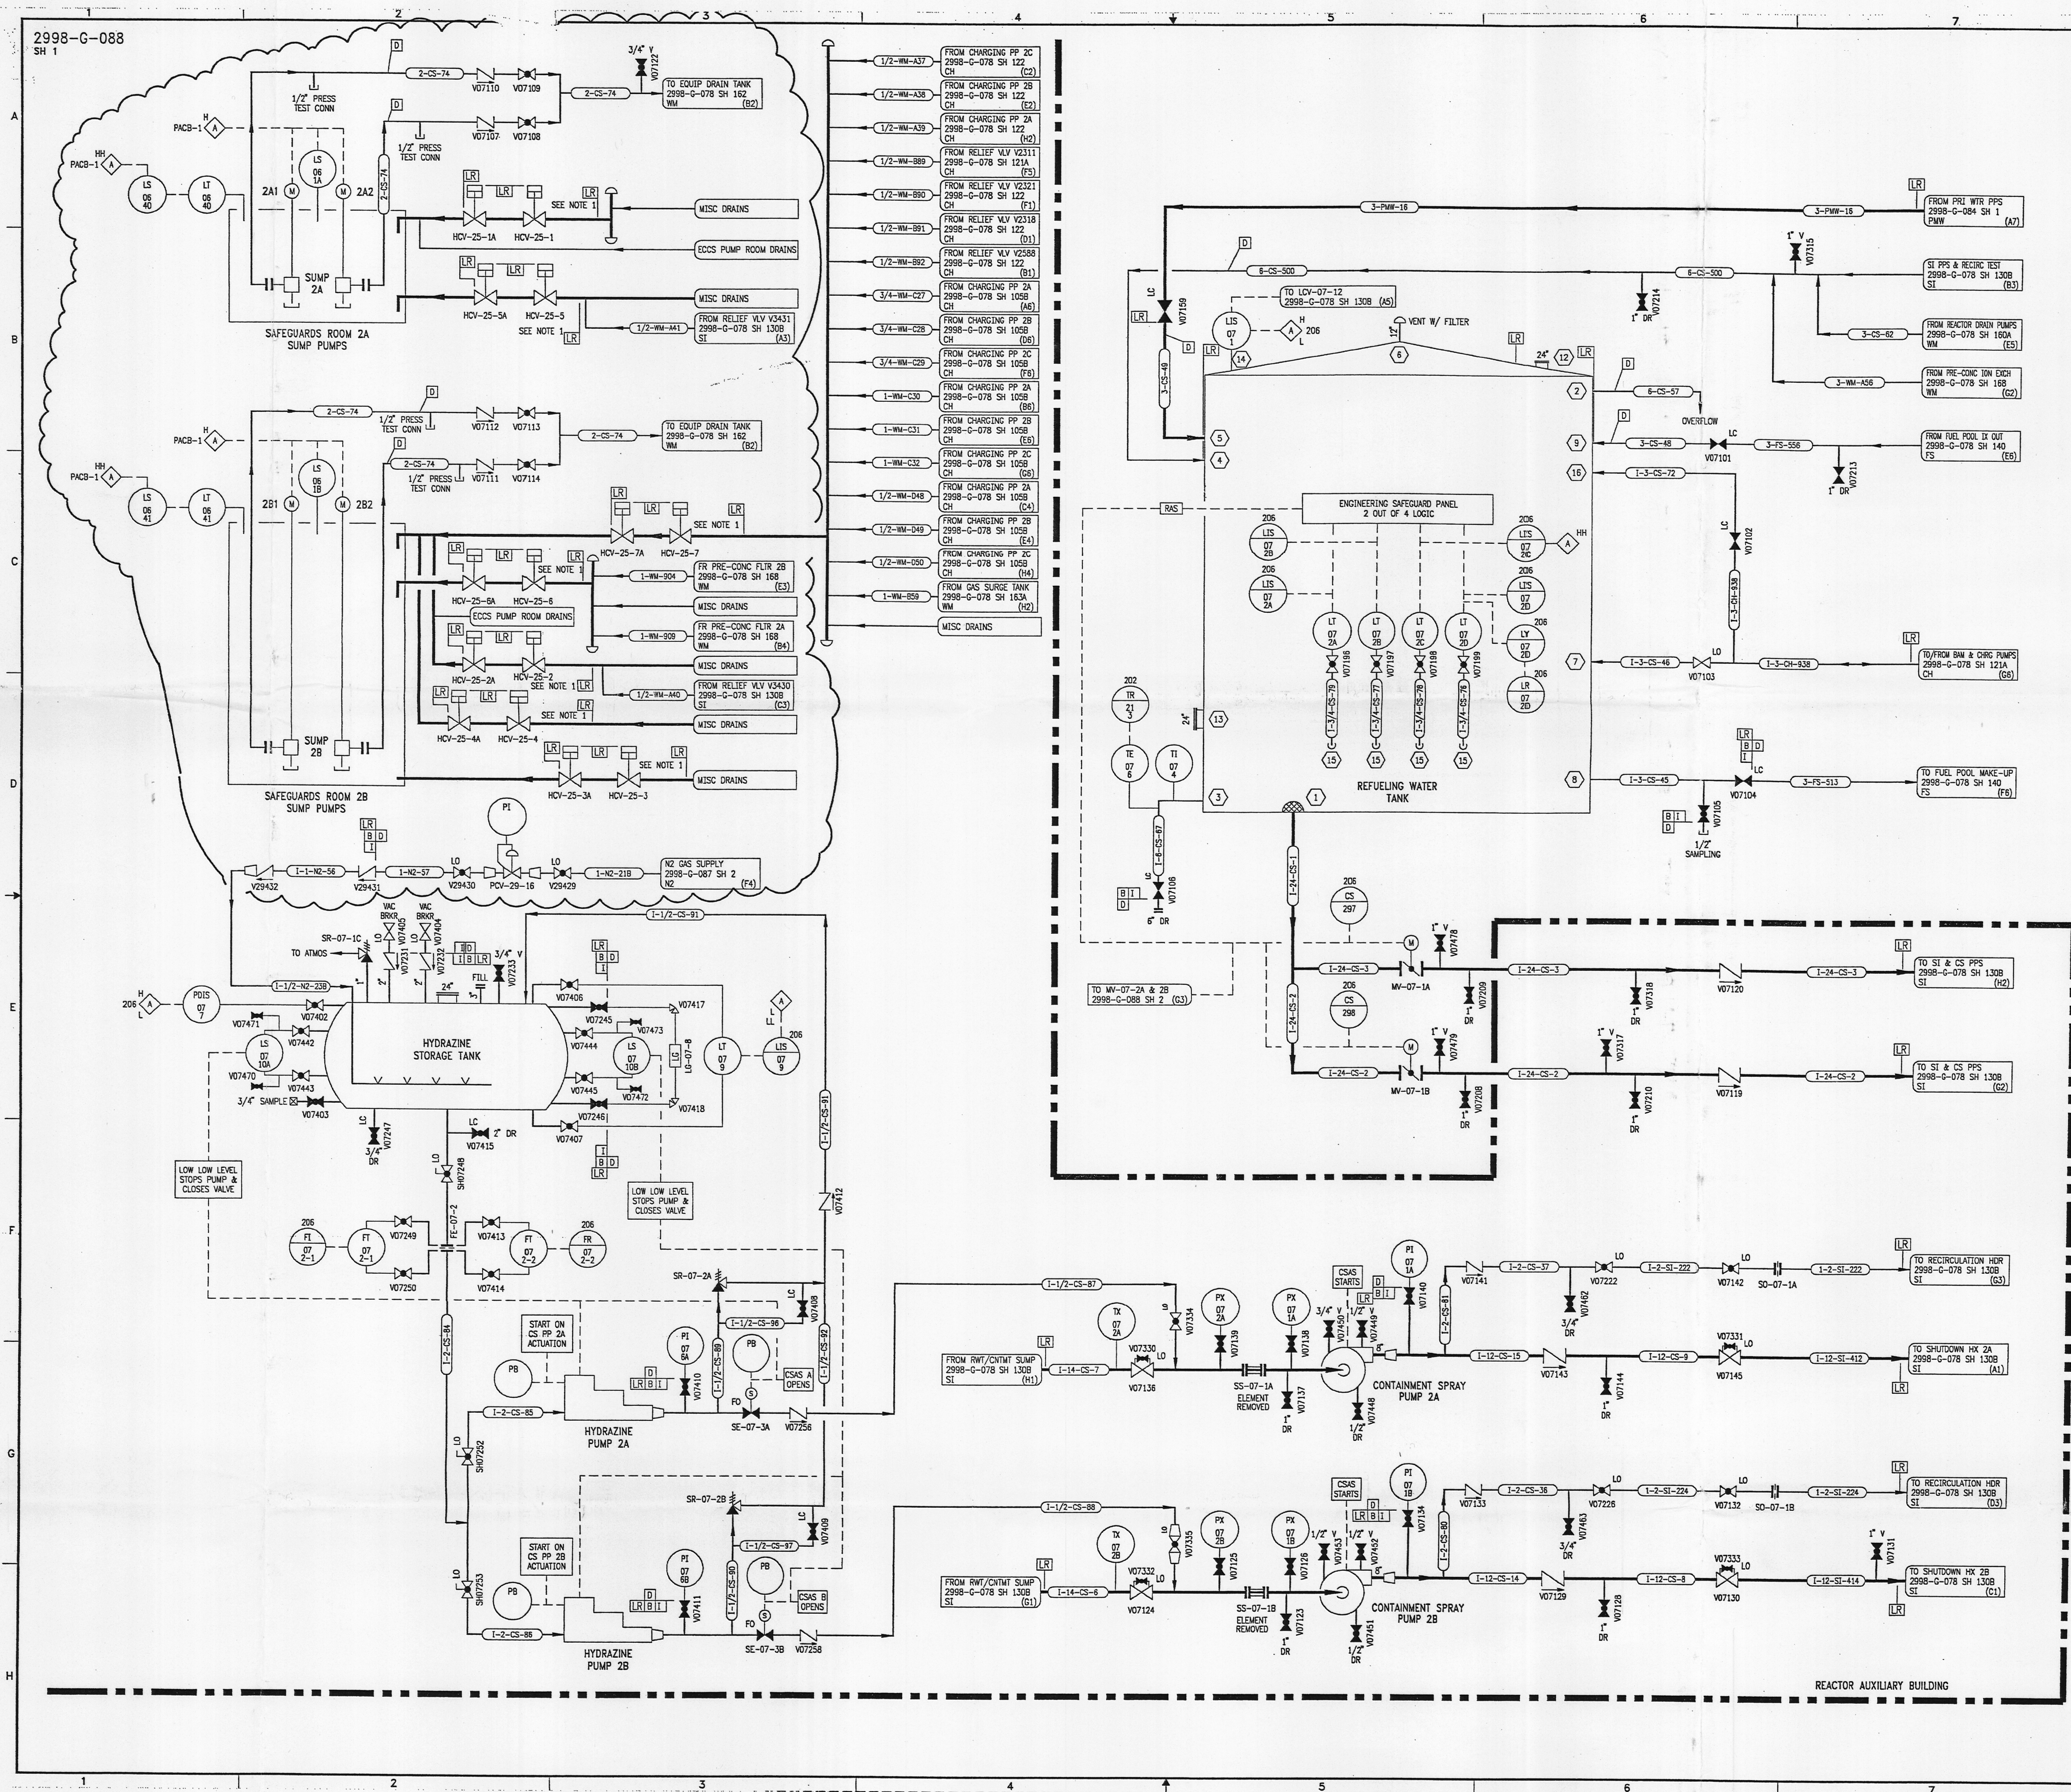

REVISIONS				
NO	DATE	DESCRIPTION	BY	APPROVED

REFERENCE DRAWINGS

PIPE, VALVE & INSTRUMENT SYMBOLS 2998-G-078 SH 100

VALVE LIST 2998-A-001

LINE LIST 2998-B-002

WAVE OPERATIONAL NUMBER INDEX 2998-B-003

INSTRUMENT INSTALLATION DETAILS 2998-B-004

INSTRUMENT LIST 2998-B-005

NOTES:

1. LICENSE RENEWAL BOUNDARY IS AT THE SAFEGUARDS ROOM WALL.

NOTE:

THIS DRAWING IS MADE FROM REV. 22.

OF DRAWING 2998-G-088

REVISION OF THIS DRAWING MAY REQUIRE UPDATE OF THE FOLLOWING DOCUMENT: FSAR FIGURE 6.2-41

NUCLEAR SAFETY RELATED IN PART ONLY

FLORIDA POWER & LIGHT COMPANY
ST. LUCIE PLANT
1983 - 890 MW EXTENSION - UNIT 2
FLOW DIAGRAM
CONTAINMENT SPRAY AND
REFUELING WATER SYSTEMS

RAYTHEON ENGINEERS & CONSTRUCTORS, INC.

SCALE: NONE




