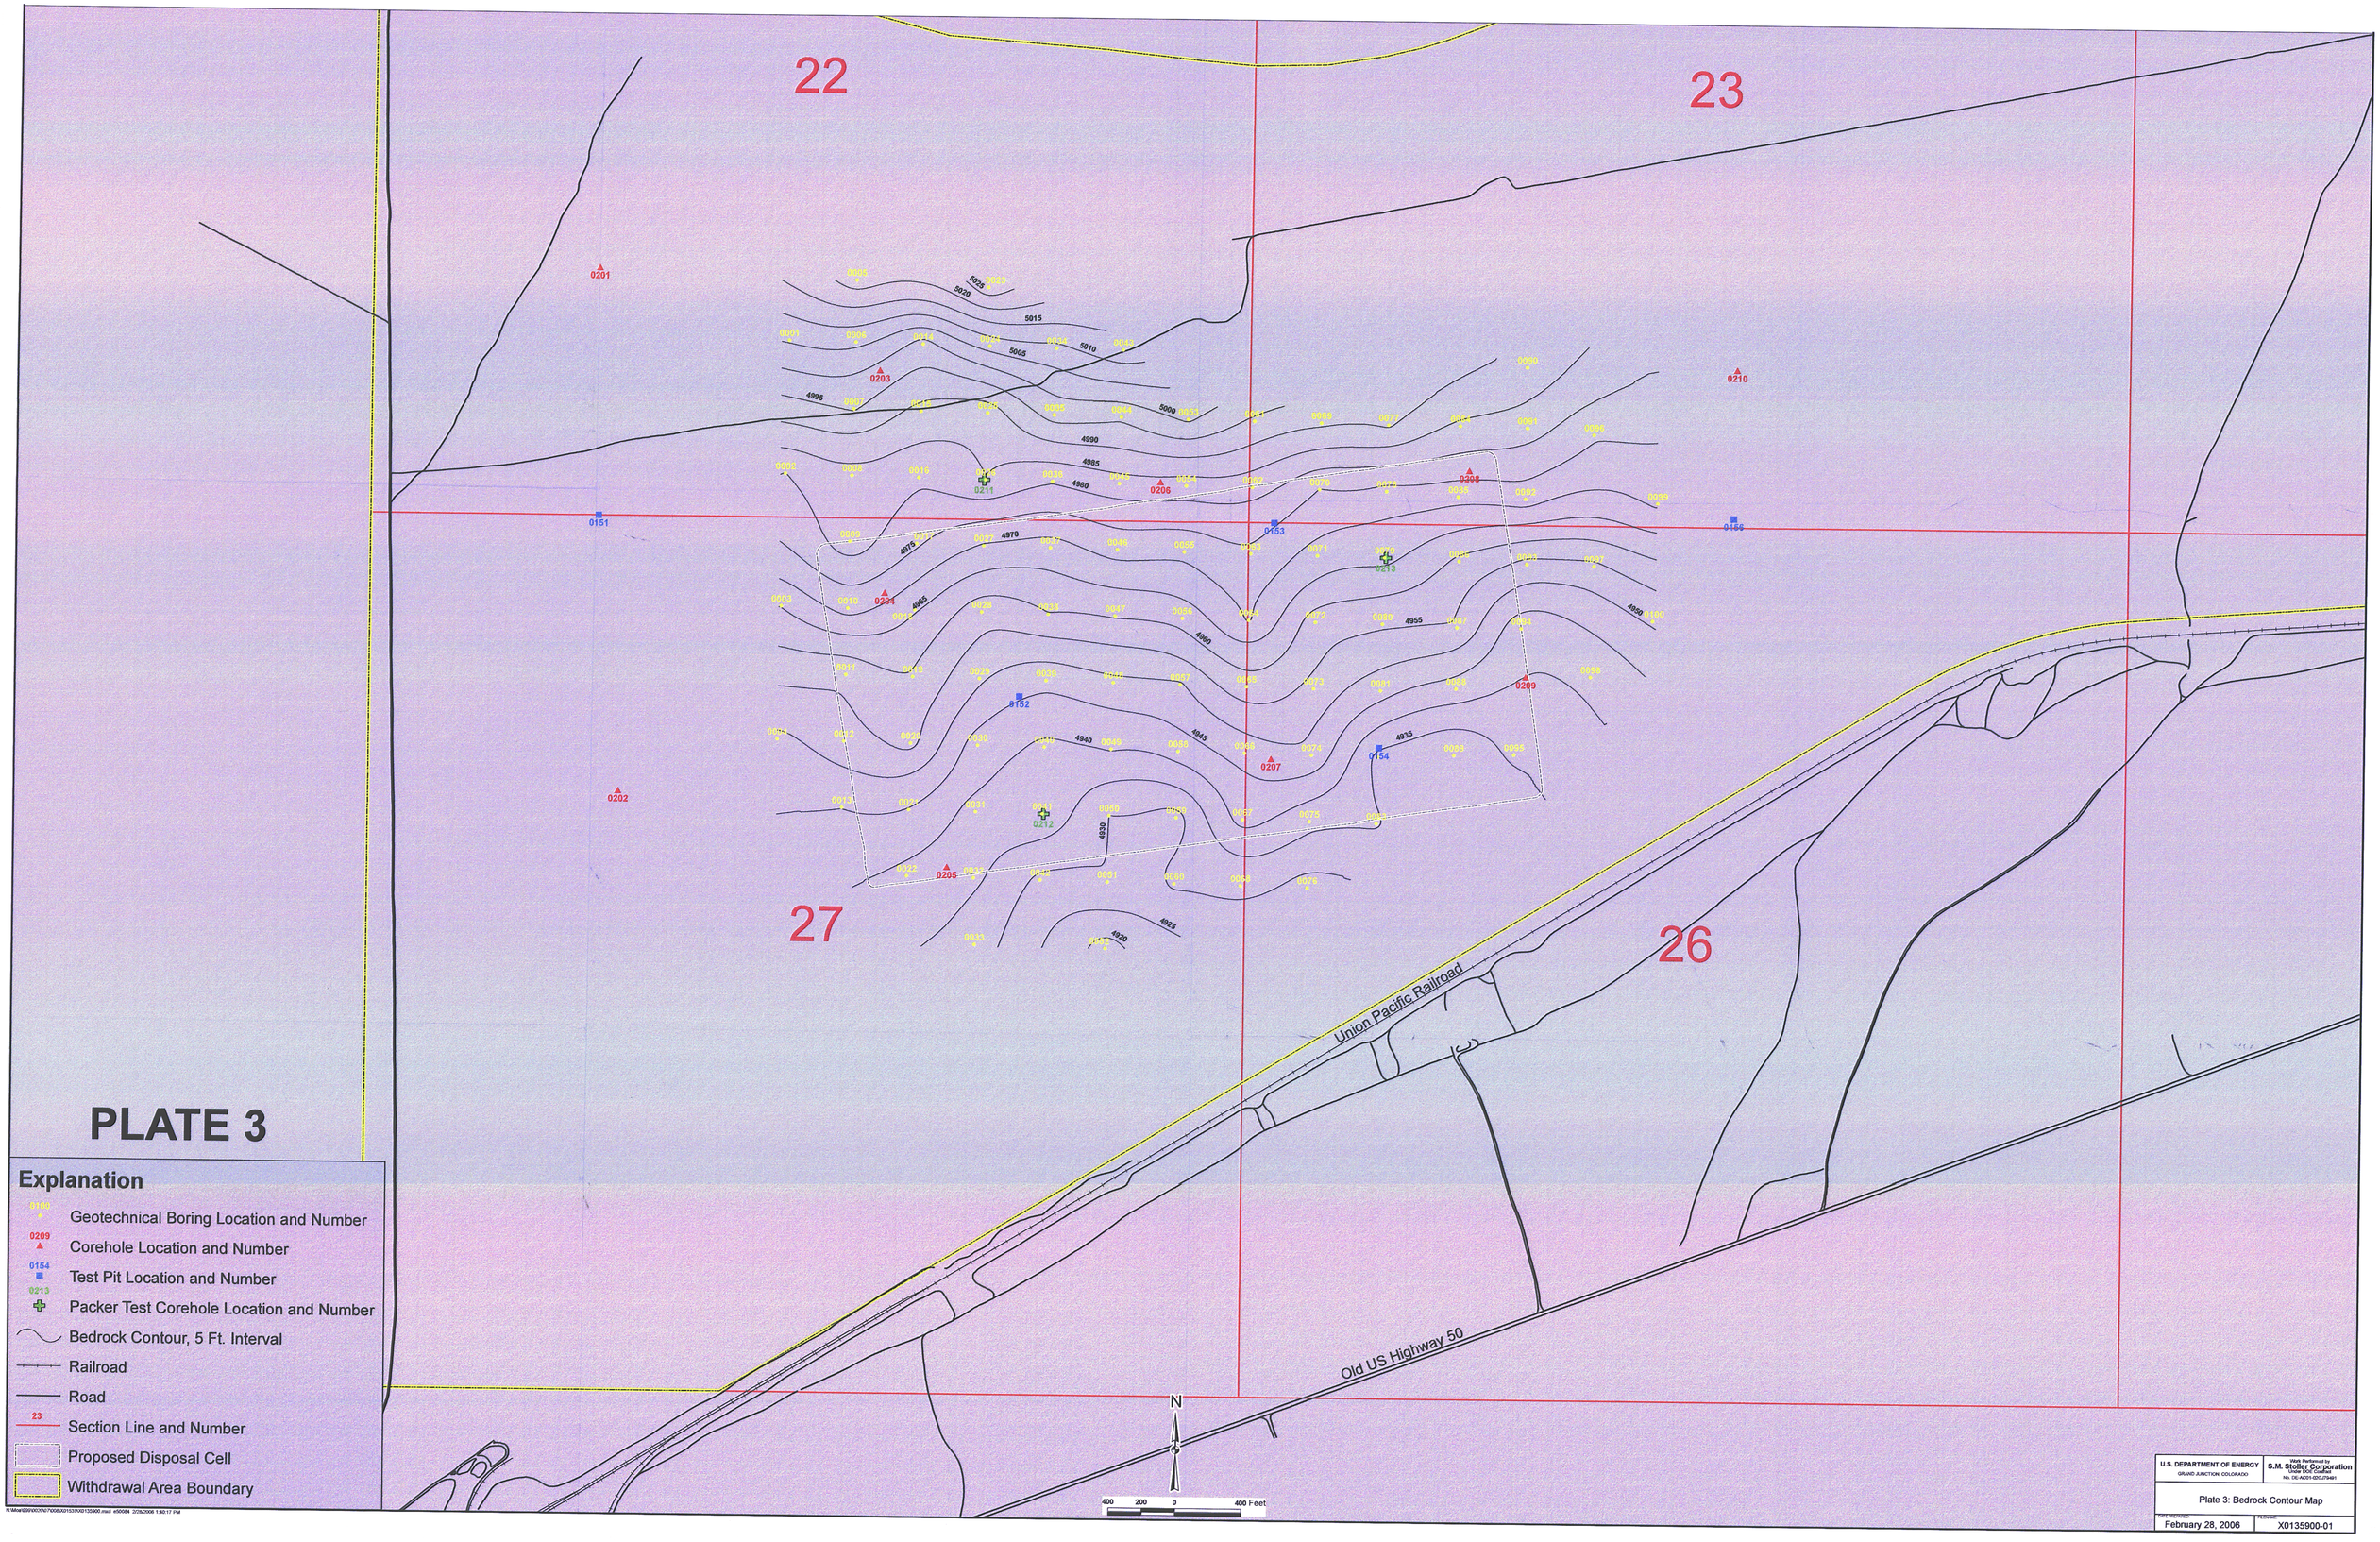

PLATE 3

Explanation

- Geotechnical Boring Location and Number
- Corehole Location and Number
- Test Pit Location and Number
- Packer Test Corehole Location and Number
- Bedrock Contour, 5 Ft. Interval
- Railroad
- Road
- Section Line and Number
- Proposed Disposal Cell
- Withdrawal Area Boundary

U.S. DEPARTMENT OF ENERGY GRAND JUNCTION, COLORADO	Work Performed by S.M. Stoller Corporation Under DOE Contract No. DE-AC01-02GJ79491
Plate 3: Bedrock Contour Map	
DATE PREPARED: February 28, 2006	FILENAME: X0135900-01

D-03