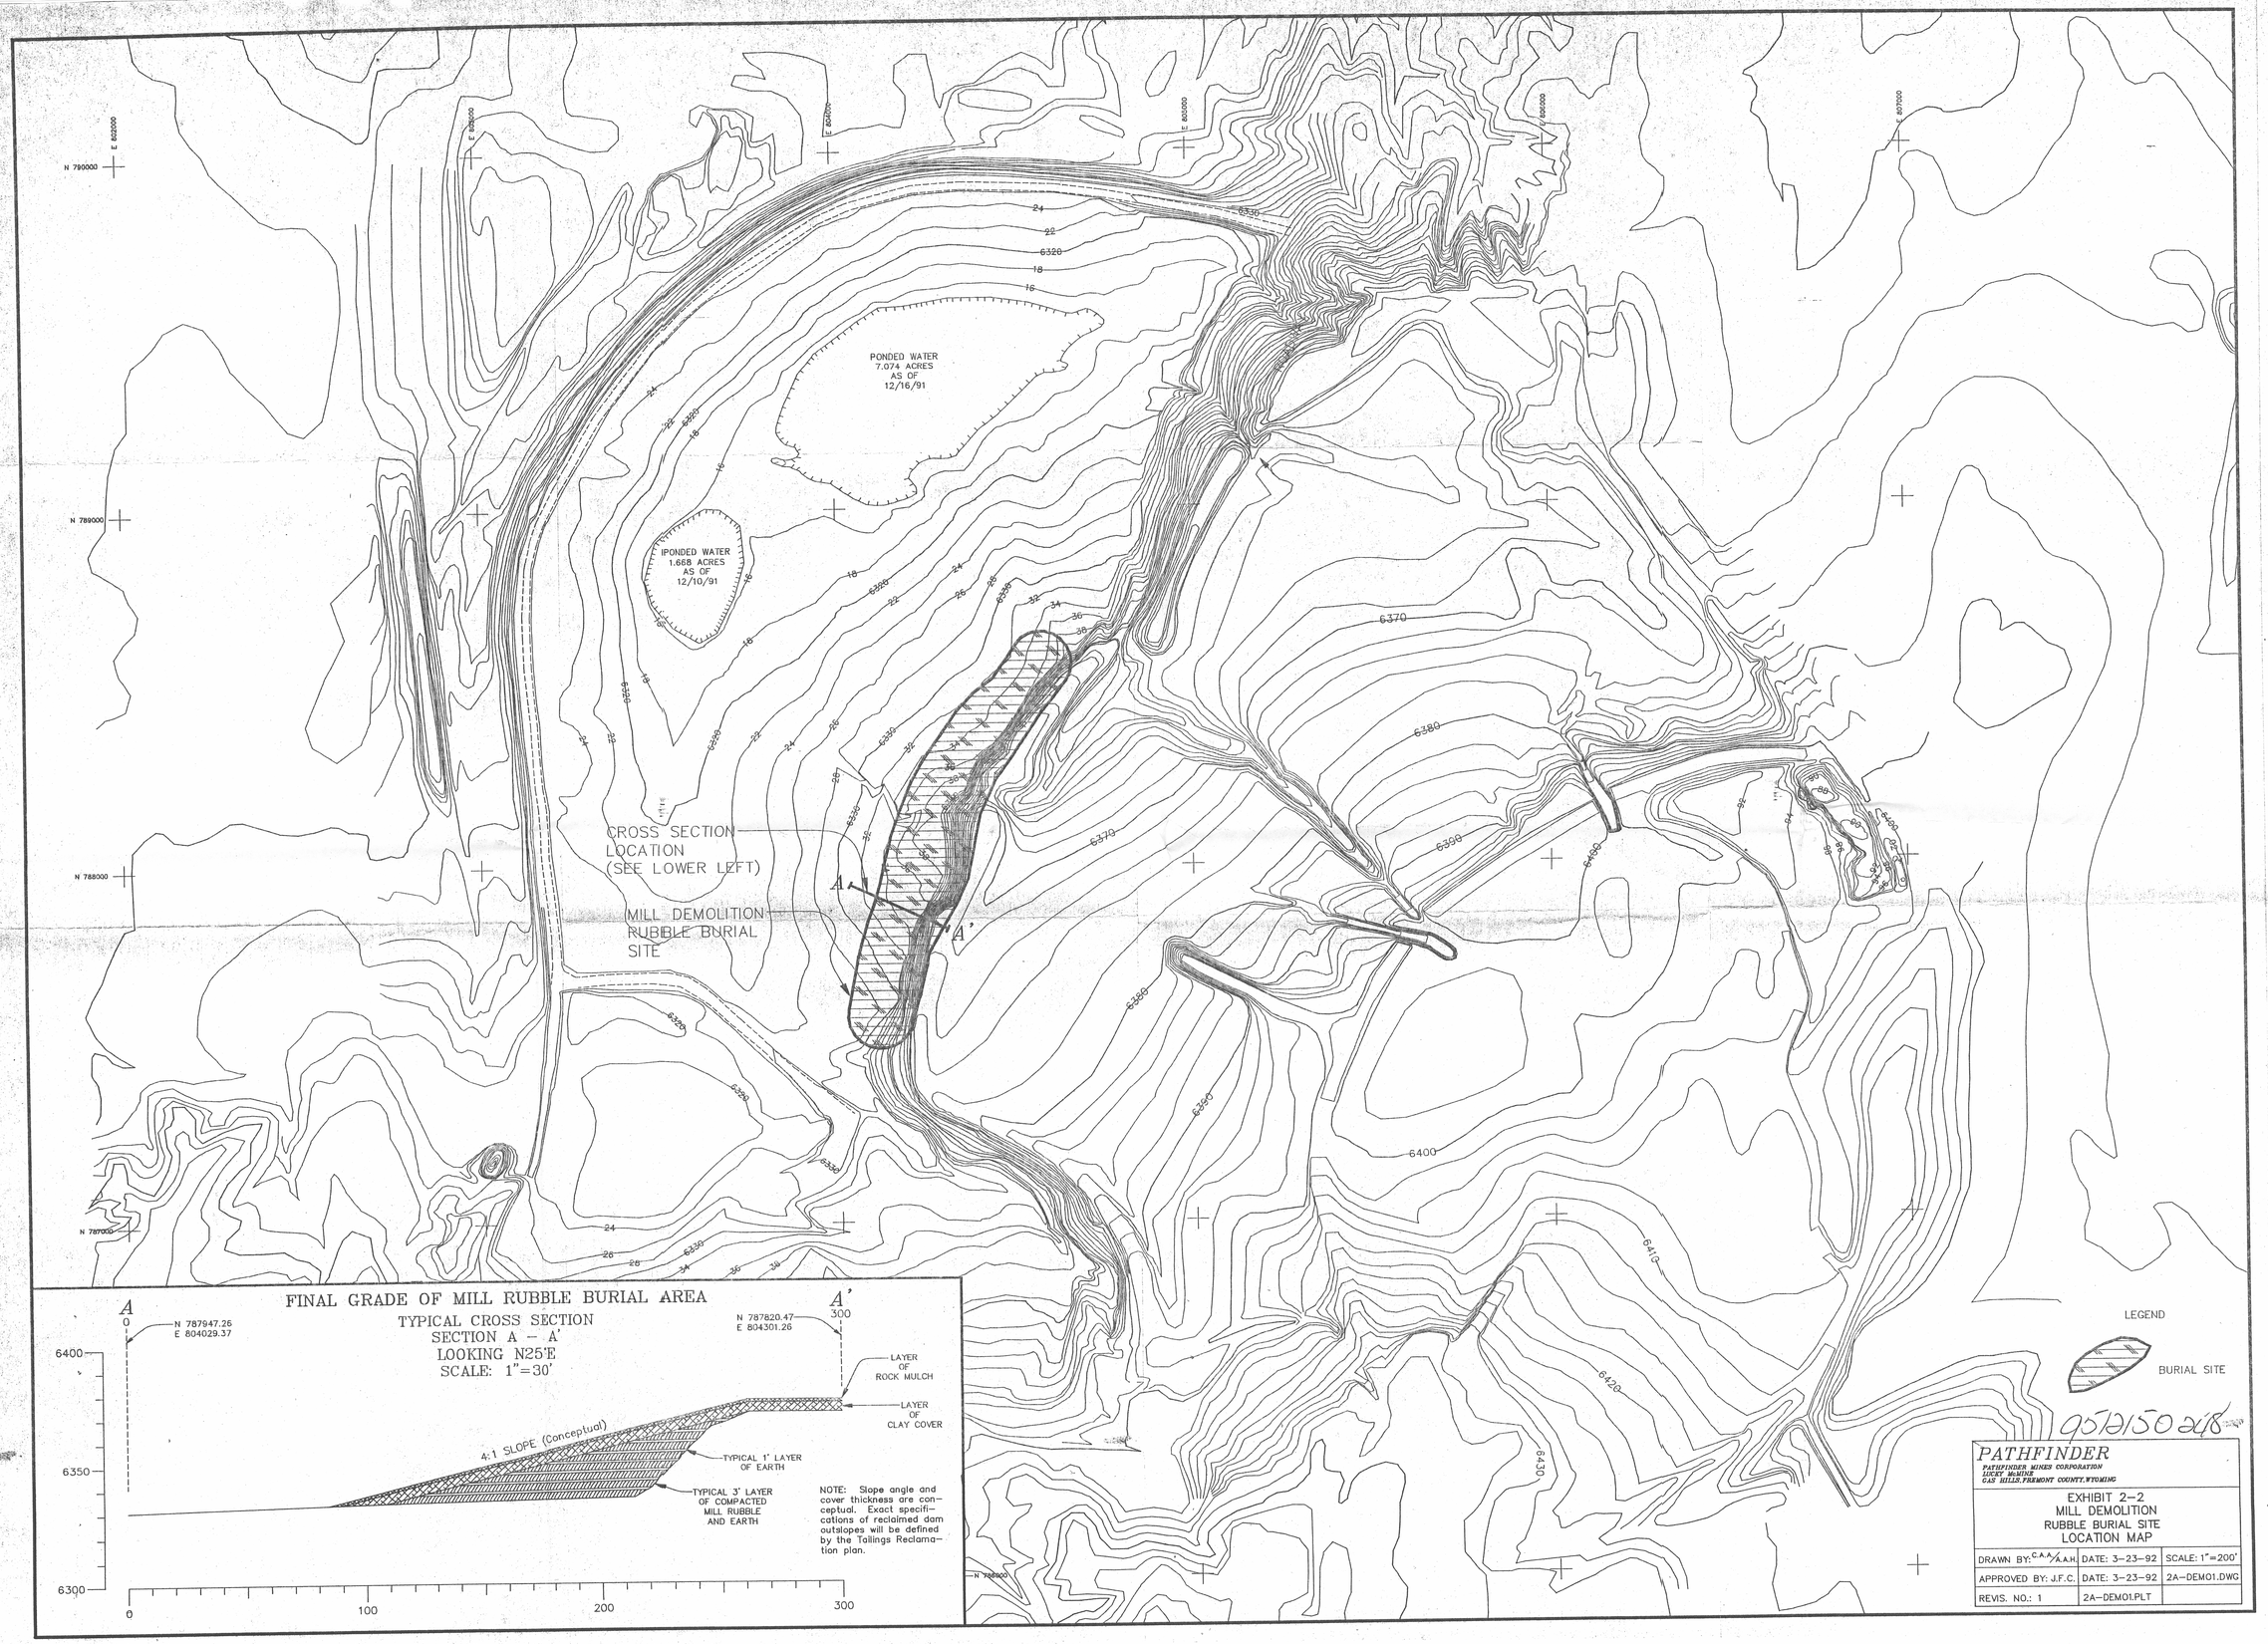

PONDED WATER
7.074 ACRES
AS OF
12/16/91
PONDED WATER
1.668 ACRES
AS OF
12/10/91
CROSS SECTION
LOCATION
(SEE LOWER LEFT)
MILL DEMOLITION
RUBBLE BURIAL
SITE
A
A'
N 790000
N 789000
N 788000
N 787000
E 802000
E 803000
E 804000
E 805000
E 806000
E 807000
6320
6330
6370
6380
6390
6400
6410
6420
6430
FINAL GRADE OF MILL RUBBLE BURIAL AREA
TYPICAL CROSS SECTION
SECTION A – A'
LOOKING N25°E
SCALE: 1"=30'
N 787947.26
E 804029.37
N 787820.47
E 804301.26
LAYER OF ROCK MULCH
LAYER OF CLAY COVER
4:1 SLOPE (Conceptual)
TYPICAL 1' LAYER OF EARTH
TYPICAL 3' LAYER OF COMPACTED MILL RUBBLE AND EARTH
NOTE: Slope angle and cover thickness are conceptual. Exact specifications of reclaimed dam outslopes will be defined by the Tailings Reclamation plan.
6400
6350
6300
0
100
200
300
LEGEND
BURIAL SITE
9512150248
PATHFINDER
PATHFINDER MINES CORPORATION
LUCKY McMINE
GAS HILLS, FREMONT COUNTY, WYOMING
EXHIBIT 2–2
MILL DEMOLITION
RUBBLE BURIAL SITE
LOCATION MAP
DRAWN BY: C.A.A./A.A.H.
DATE: 3–23–92
SCALE: 1"=200'
APPROVED BY: J.F.C.
DATE: 3–23–92
2A–DEMO1.DWG
REVIS. NO.: 1
2A–DEMO1.PLT

D-02