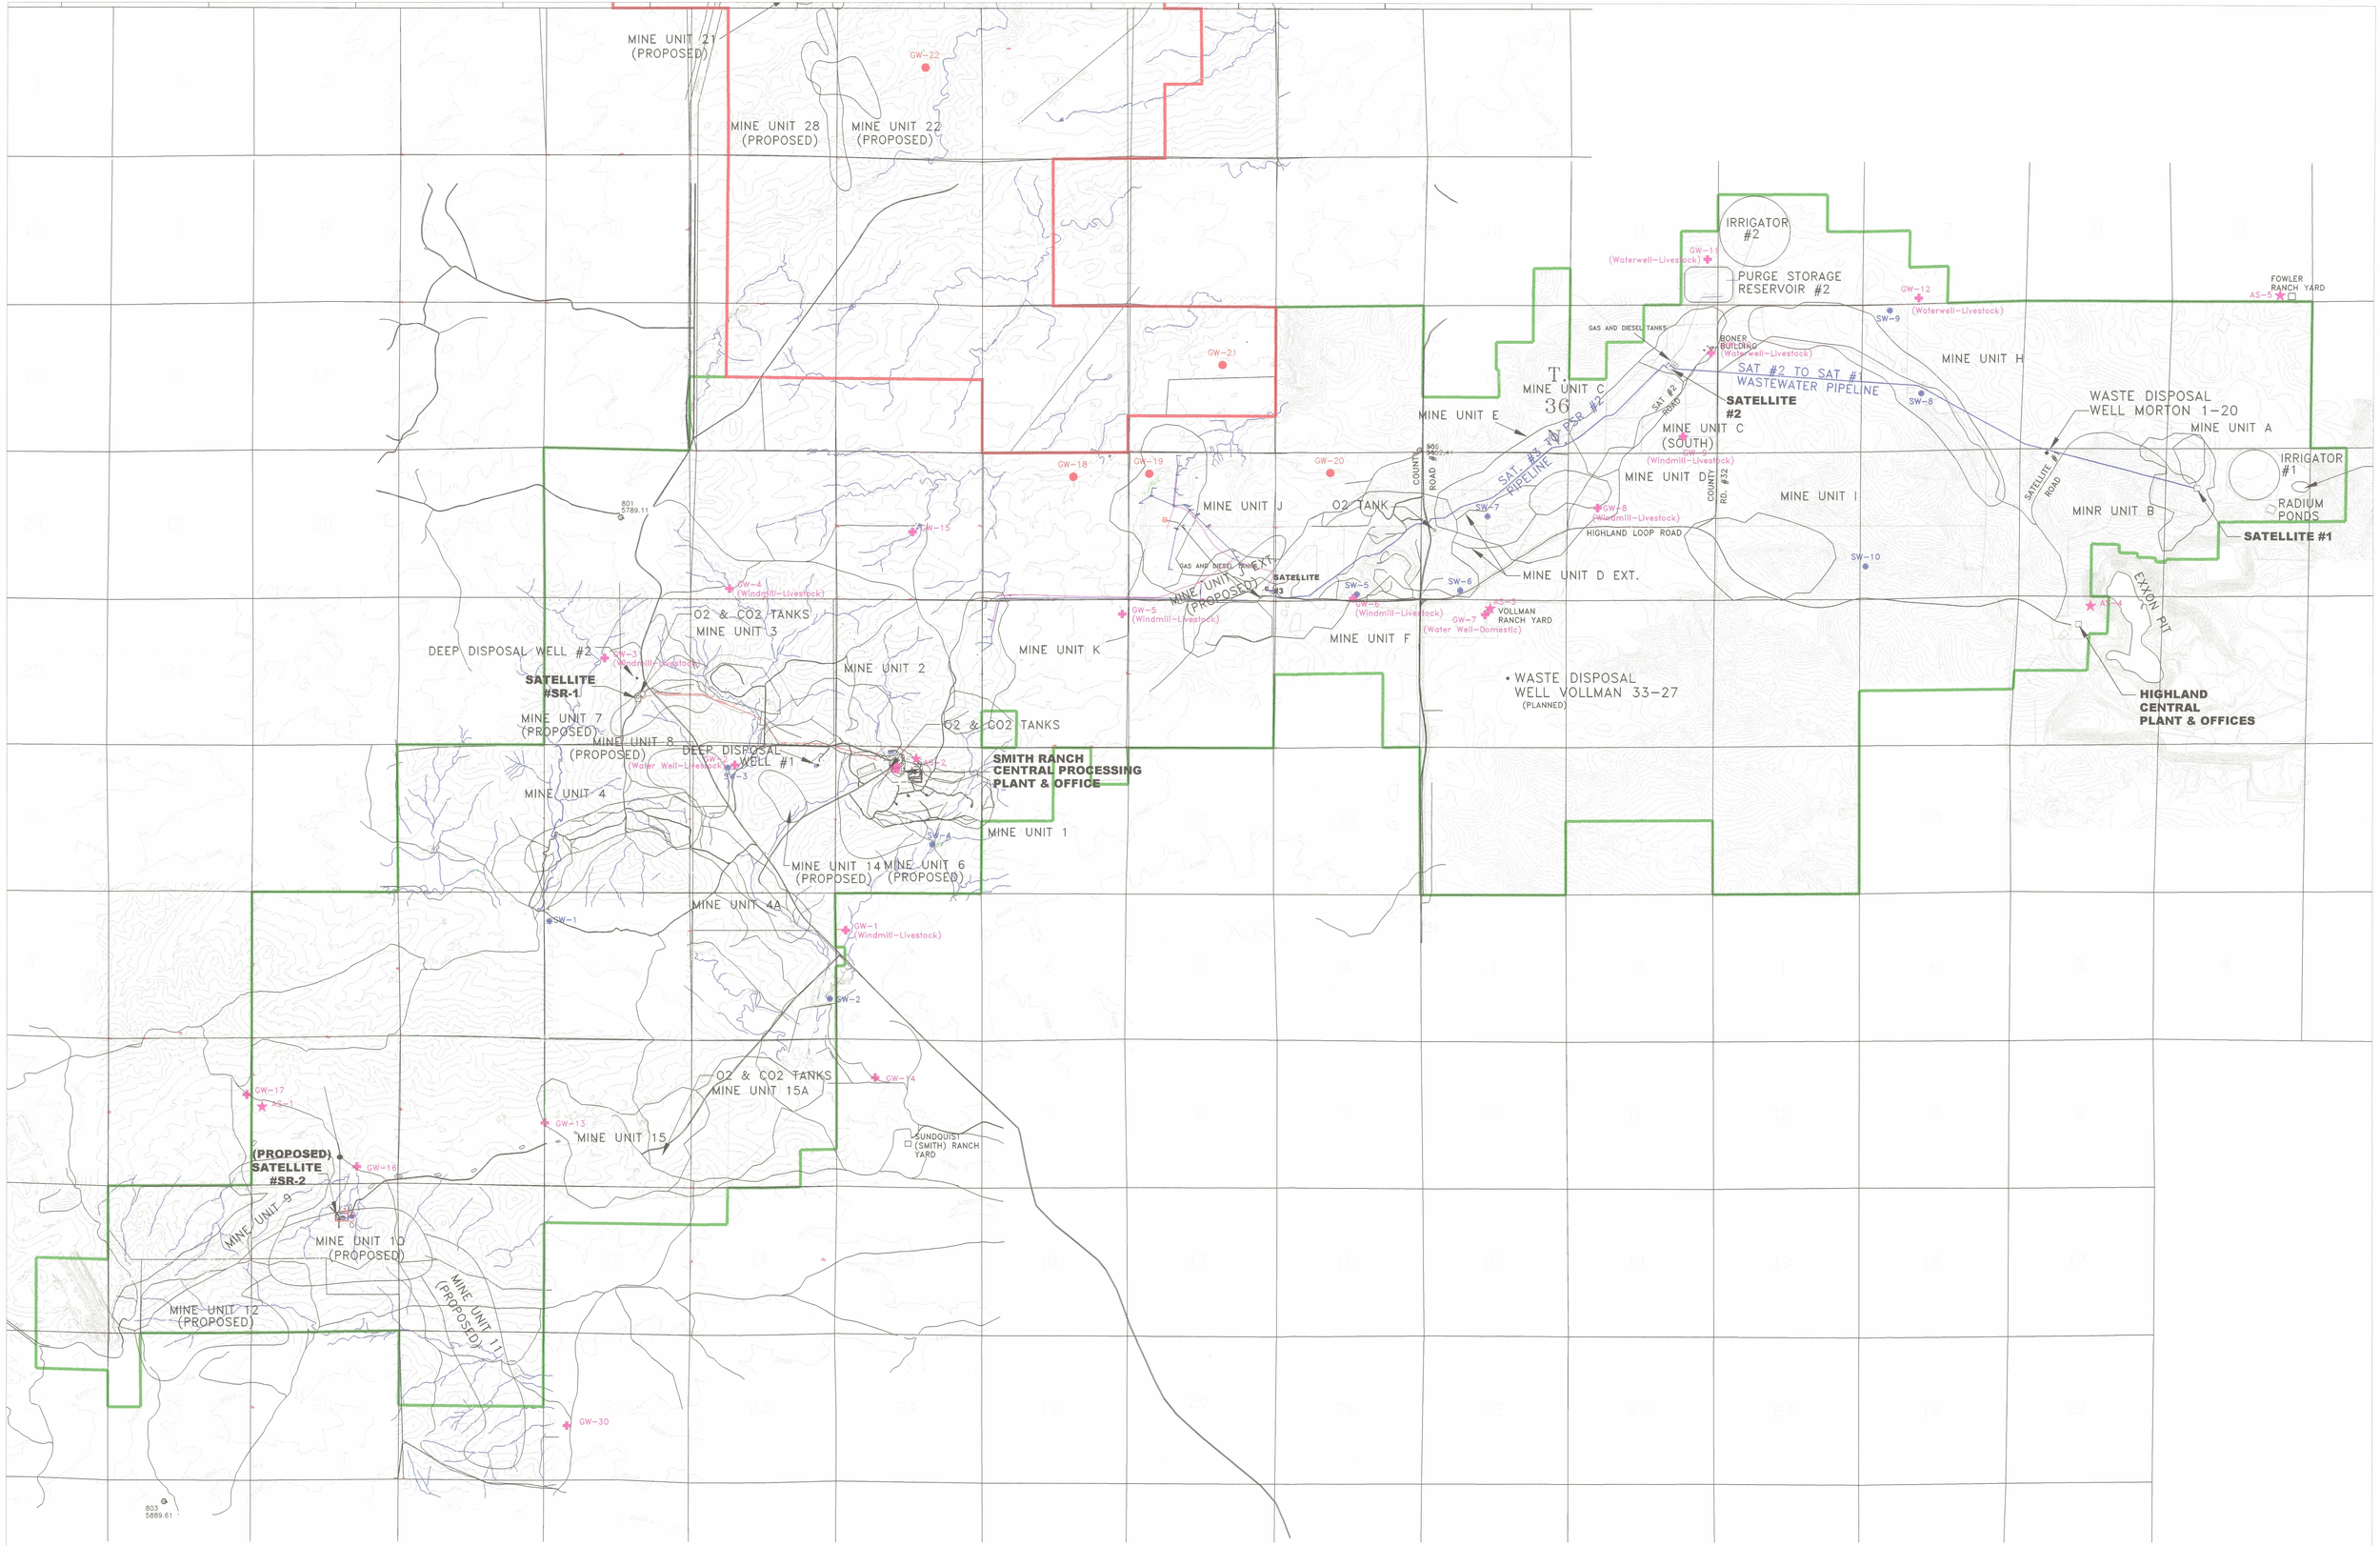

D-01X

POWER RESOURCES, INC.
P.O. Box 1210 Glenrock, WY 82637 (307) 358-6541

REVISIONS		
NO.	DATE	BY

SMITH RANCH-HIGHLAND URANIUM PROJECT

FACILITIES AND MINE SITE MAP

GEOL. BY: DATE:
ENG. BY: DATE:
DRAFT. BY: DATE: SCALE: FILE:

\\Srhmain\drafting\1-22-07 Base.dwg