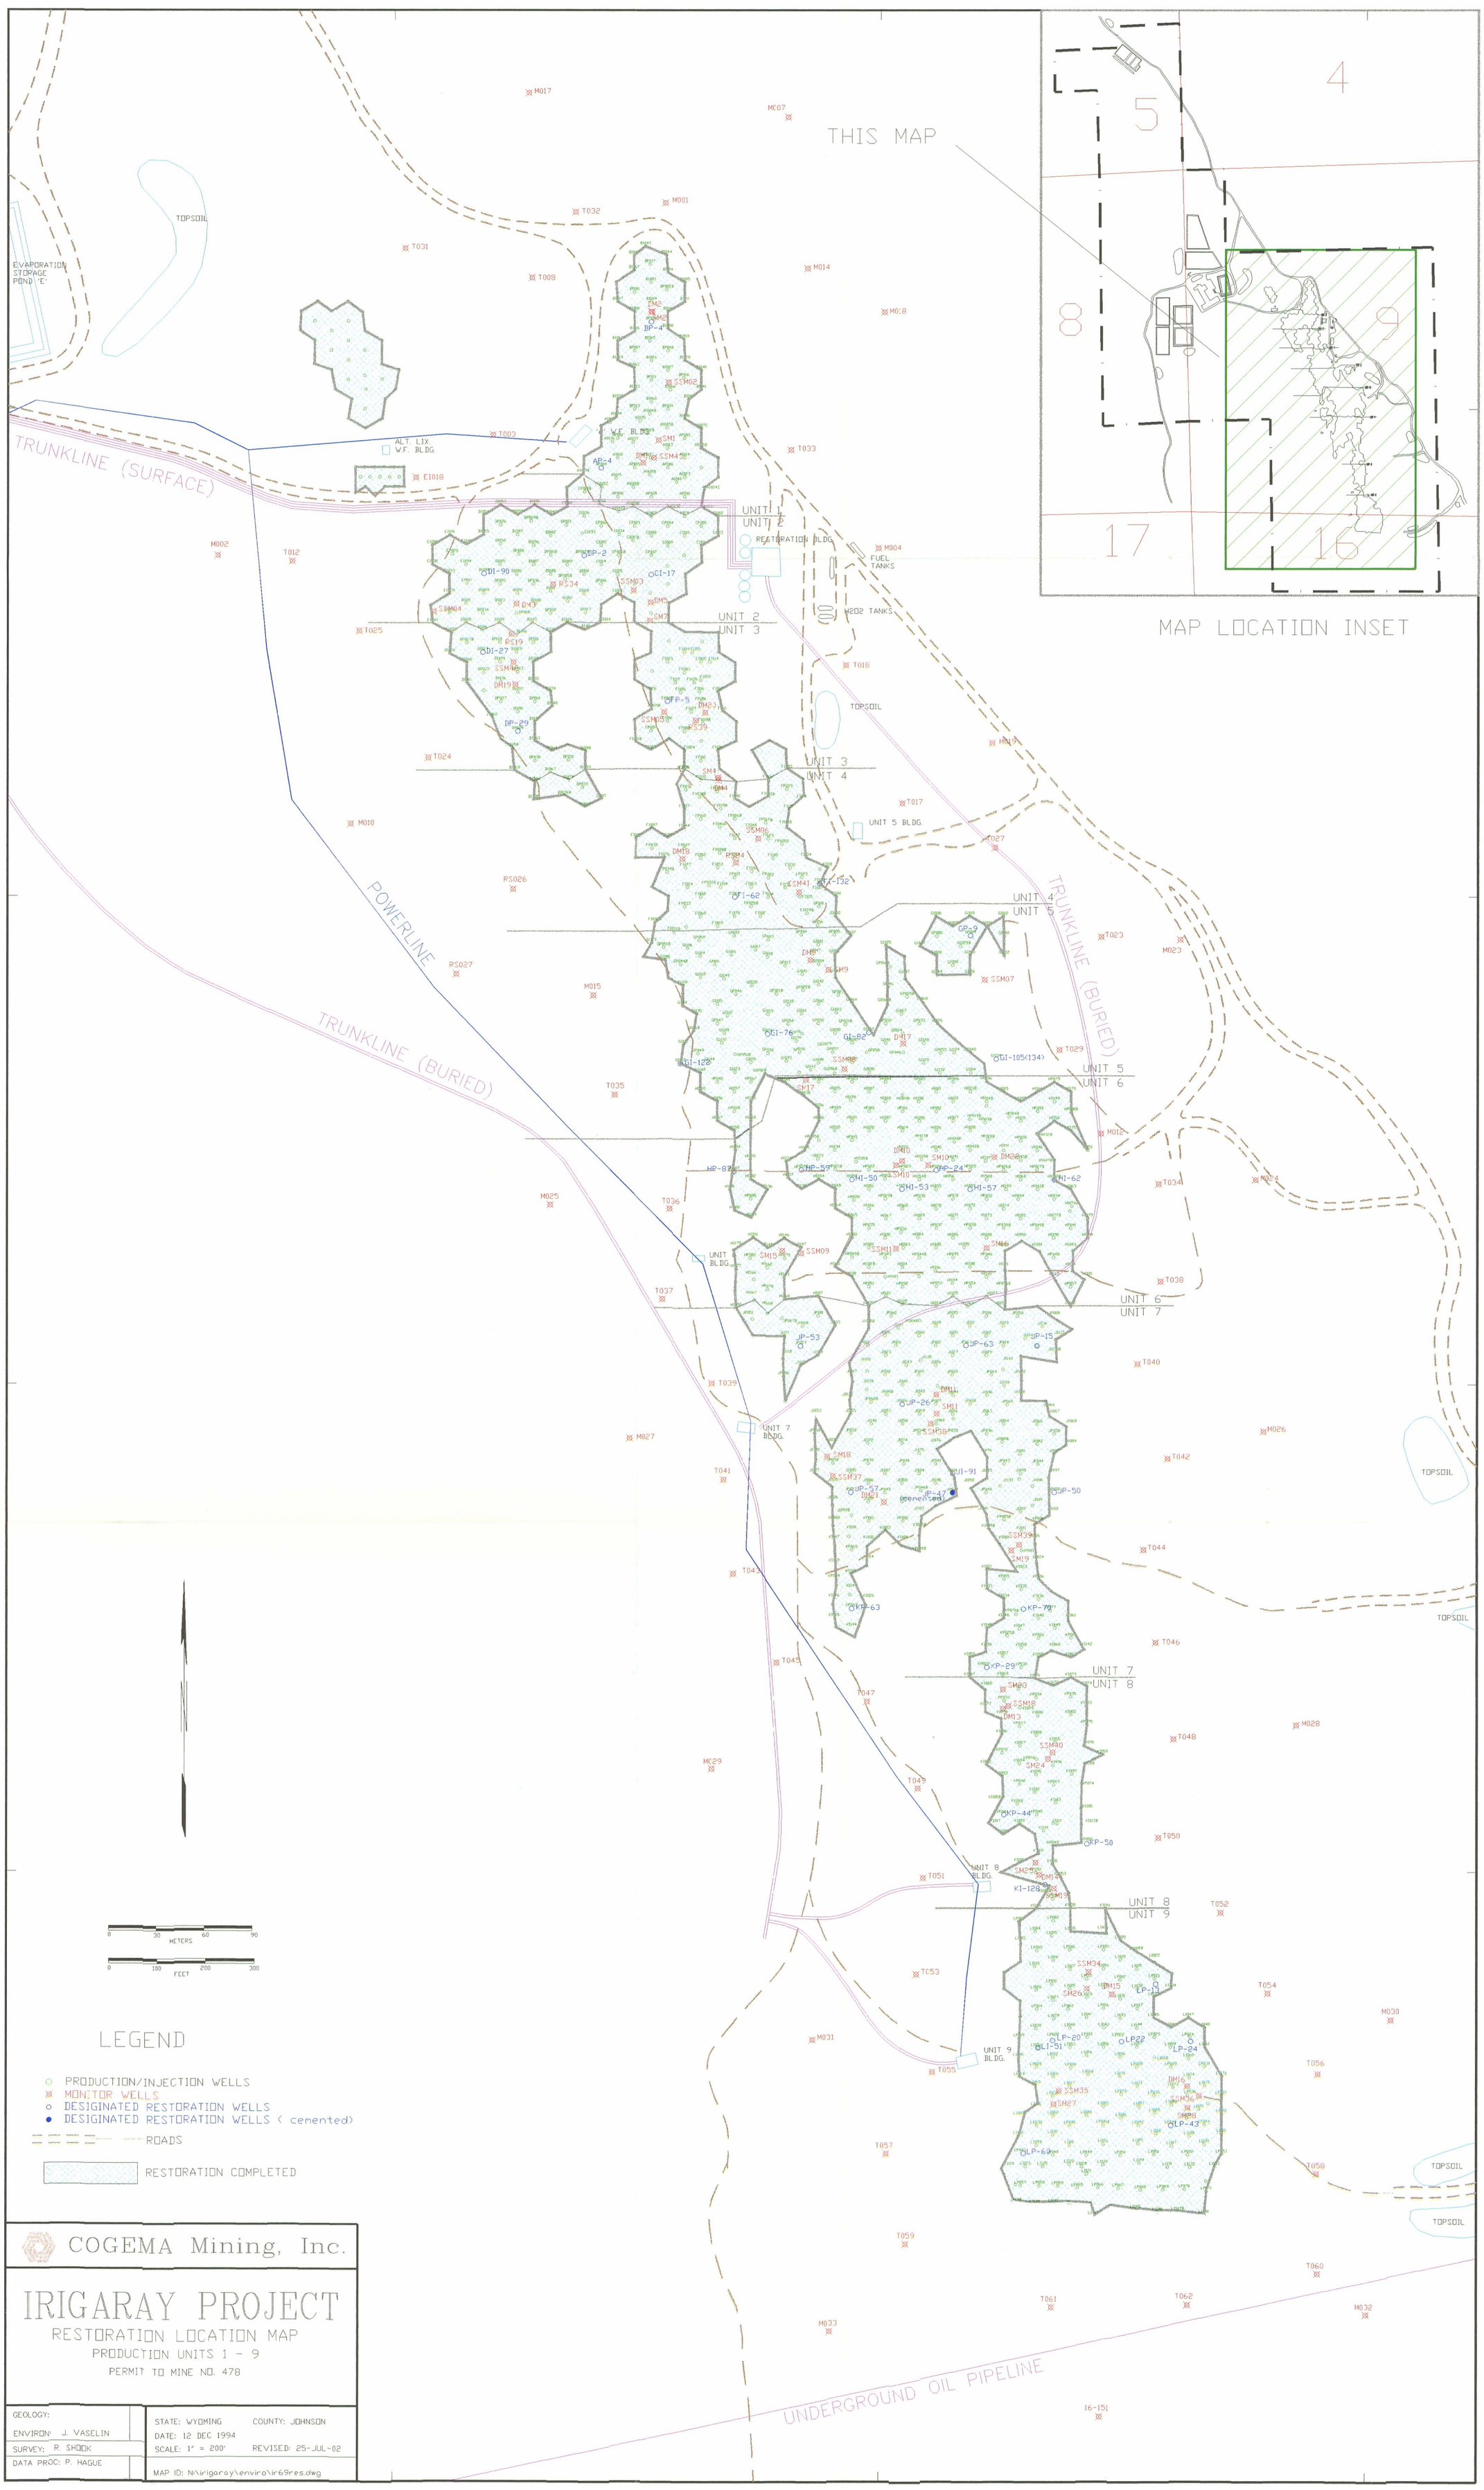
819000
820000
821000
1176000
1175000
1174000
1173000
THIS MAP
MAP LOCATION INSET
TRUNKLINE (SURFACE)
TRUNKLINE (BURIED)
POWERLINE
UNDERGROUND OIL PIPELINE
TOPSOIL
EVAPORATION STORAGE POND 'E'
ALT. LIX. W.F. BLDG.
W.F. BLDG.
RESTORATION BLDG.
FUEL TANKS
H2O2 TANKS
UNIT 5 BLDG.
UNIT 7 BLDG.
UNIT 8 BLDG.
UNIT 9 BLDG.
UNIT 1
UNIT 2
UNIT 3
UNIT 4
UNIT 5
UNIT 6
UNIT 7
UNIT 8
UNIT 9
METERS
FEET
LEGEND
PRODUCTION/INJECTION WELLS
MONITOR WELLS
DESIGNATED RESTORATION WELLS
DESIGNATED RESTORATION WELLS (cemented)
ROADS
RESTORATION COMPLETED
COGEMA Mining, Inc.
IRIGARAY PROJECT
RESTORATION LOCATION MAP
PRODUCTION UNITS 1 - 9
PERMIT TO MINE NO. 478
GEOLOGY:
ENVIRON: J. VASELIN
SURVEY: R. SHOOK
DATA PROC: P. HAGUE
STATE: WYOMING
COUNTY: JOHNSON
DATE: 12 DEC 1994
SCALE: 1" = 200'
REVISED: 25-JUL-02
MAP ID: N:\irigaray\enviro\ir69res.dwg

D-05