936-7245

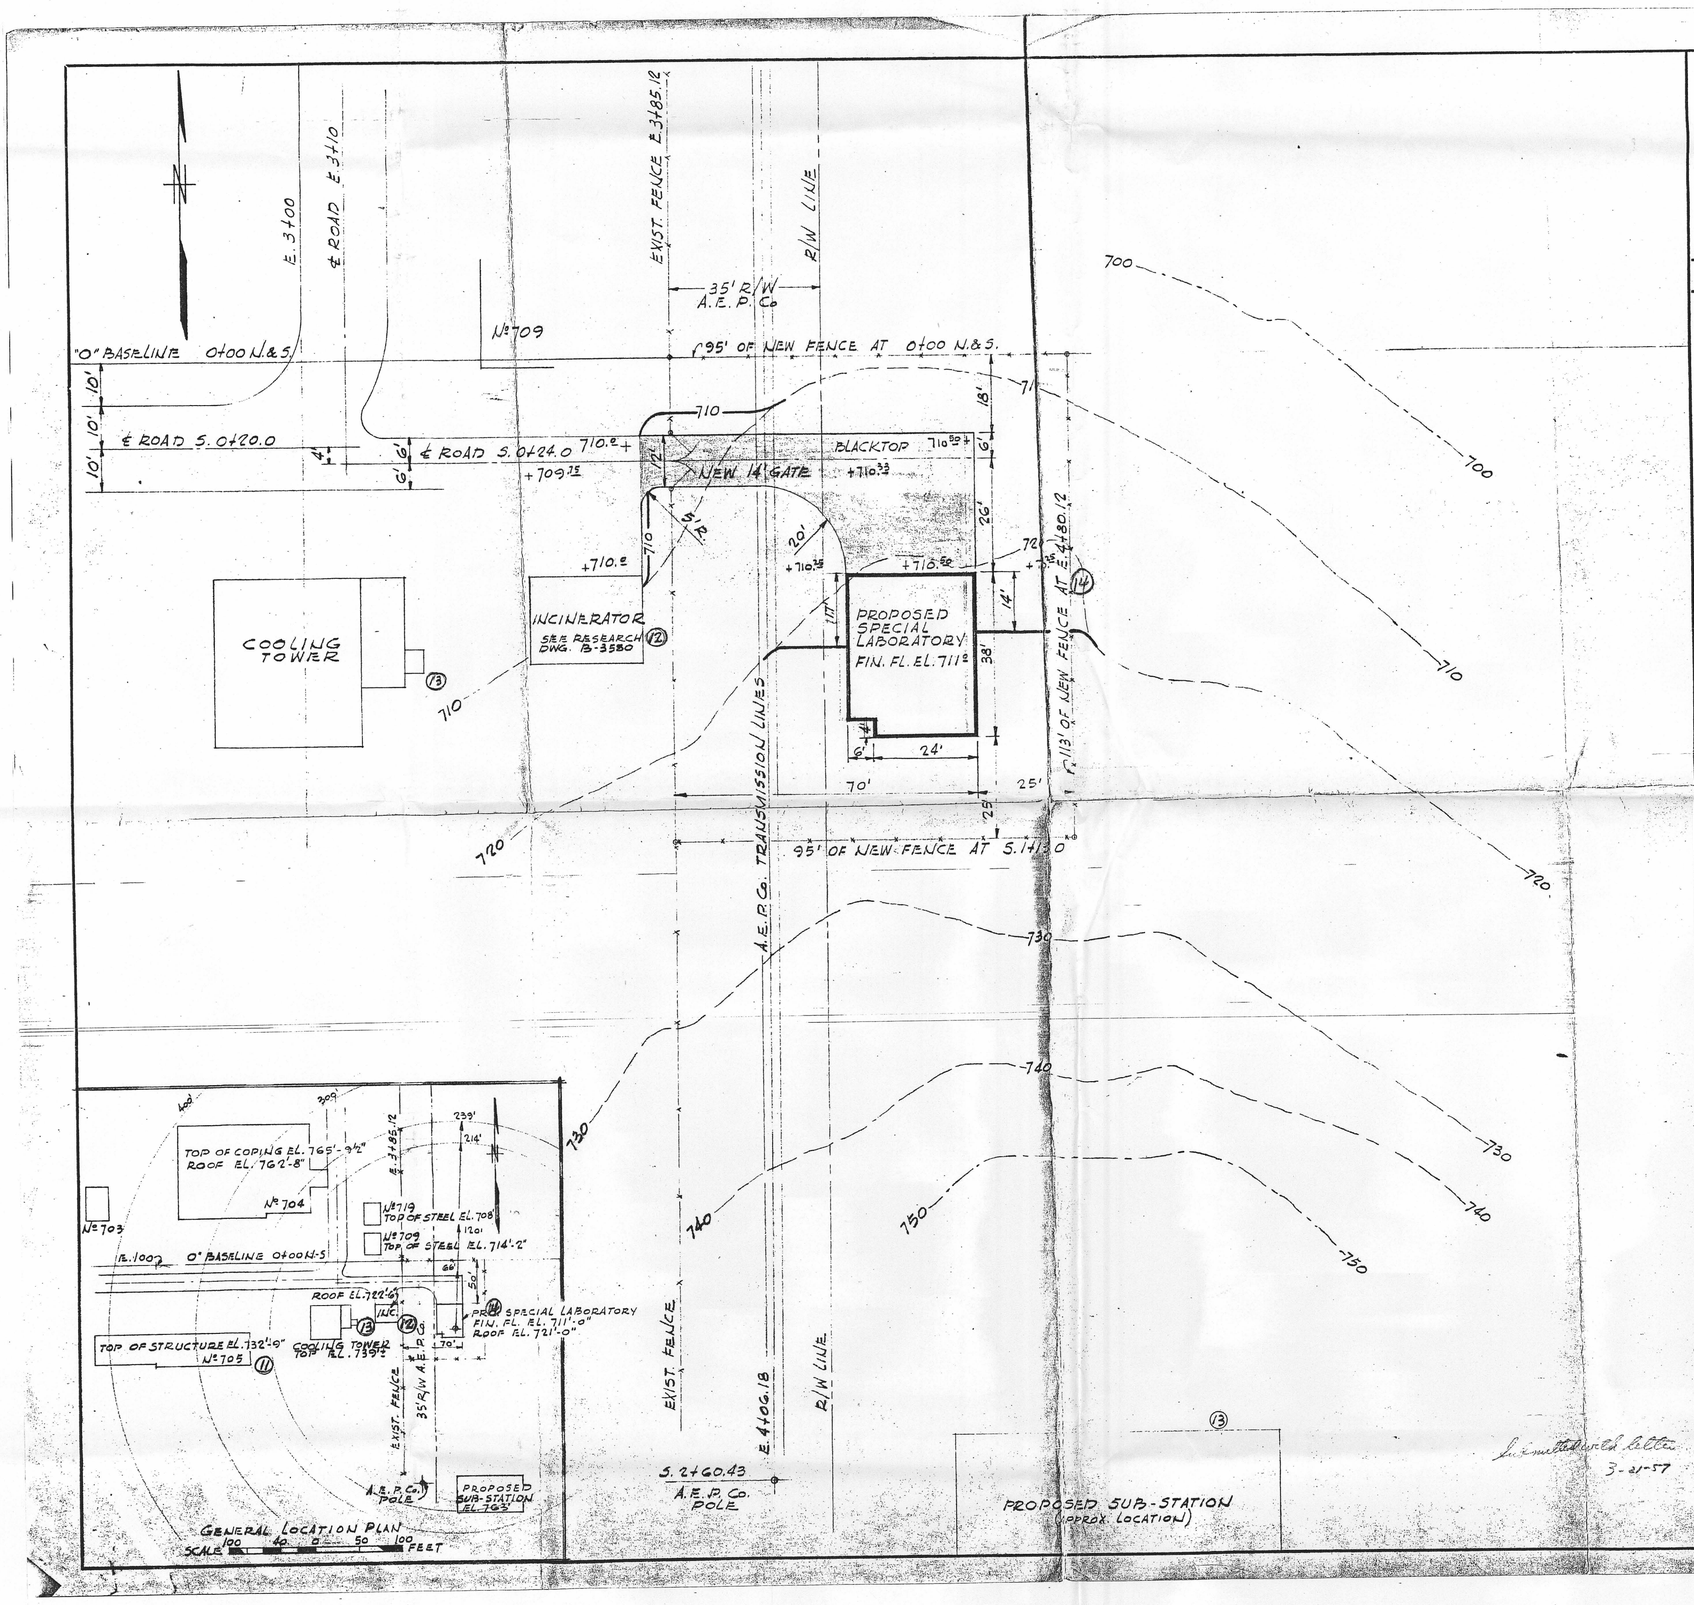

REVISIONS	DATE	BY	CHK'D	APP'V'D

GENERAL NOTES

REFERENCE DRAWINGS

FOR SECTION A-A SEE SK-61538-1

REDRAWN - FEB. 22, 1957.

ENGINEERING DEPARTMENT

CARBIDE AND CARBON CHEMICALS COMPANY

A DIVISION OF UNION CARBIDE AND CARBON CORPORATION

SOUTH CHARLESTON, WEST VA.

LOCATION 514

LOCATION PLAN FOR PROPOSED SPECIAL LABORATORY RESEARCH CENTER

DRAWN BY J. BLAIR CHKD BY APPVD BY

DATE 11-15-56 DATE

TRACED BY

DATE SCALE 1" = 20.0' SK-61538

Lt. Smith Dwell Potter 3-21-57

47-260-4

D-01 E-4