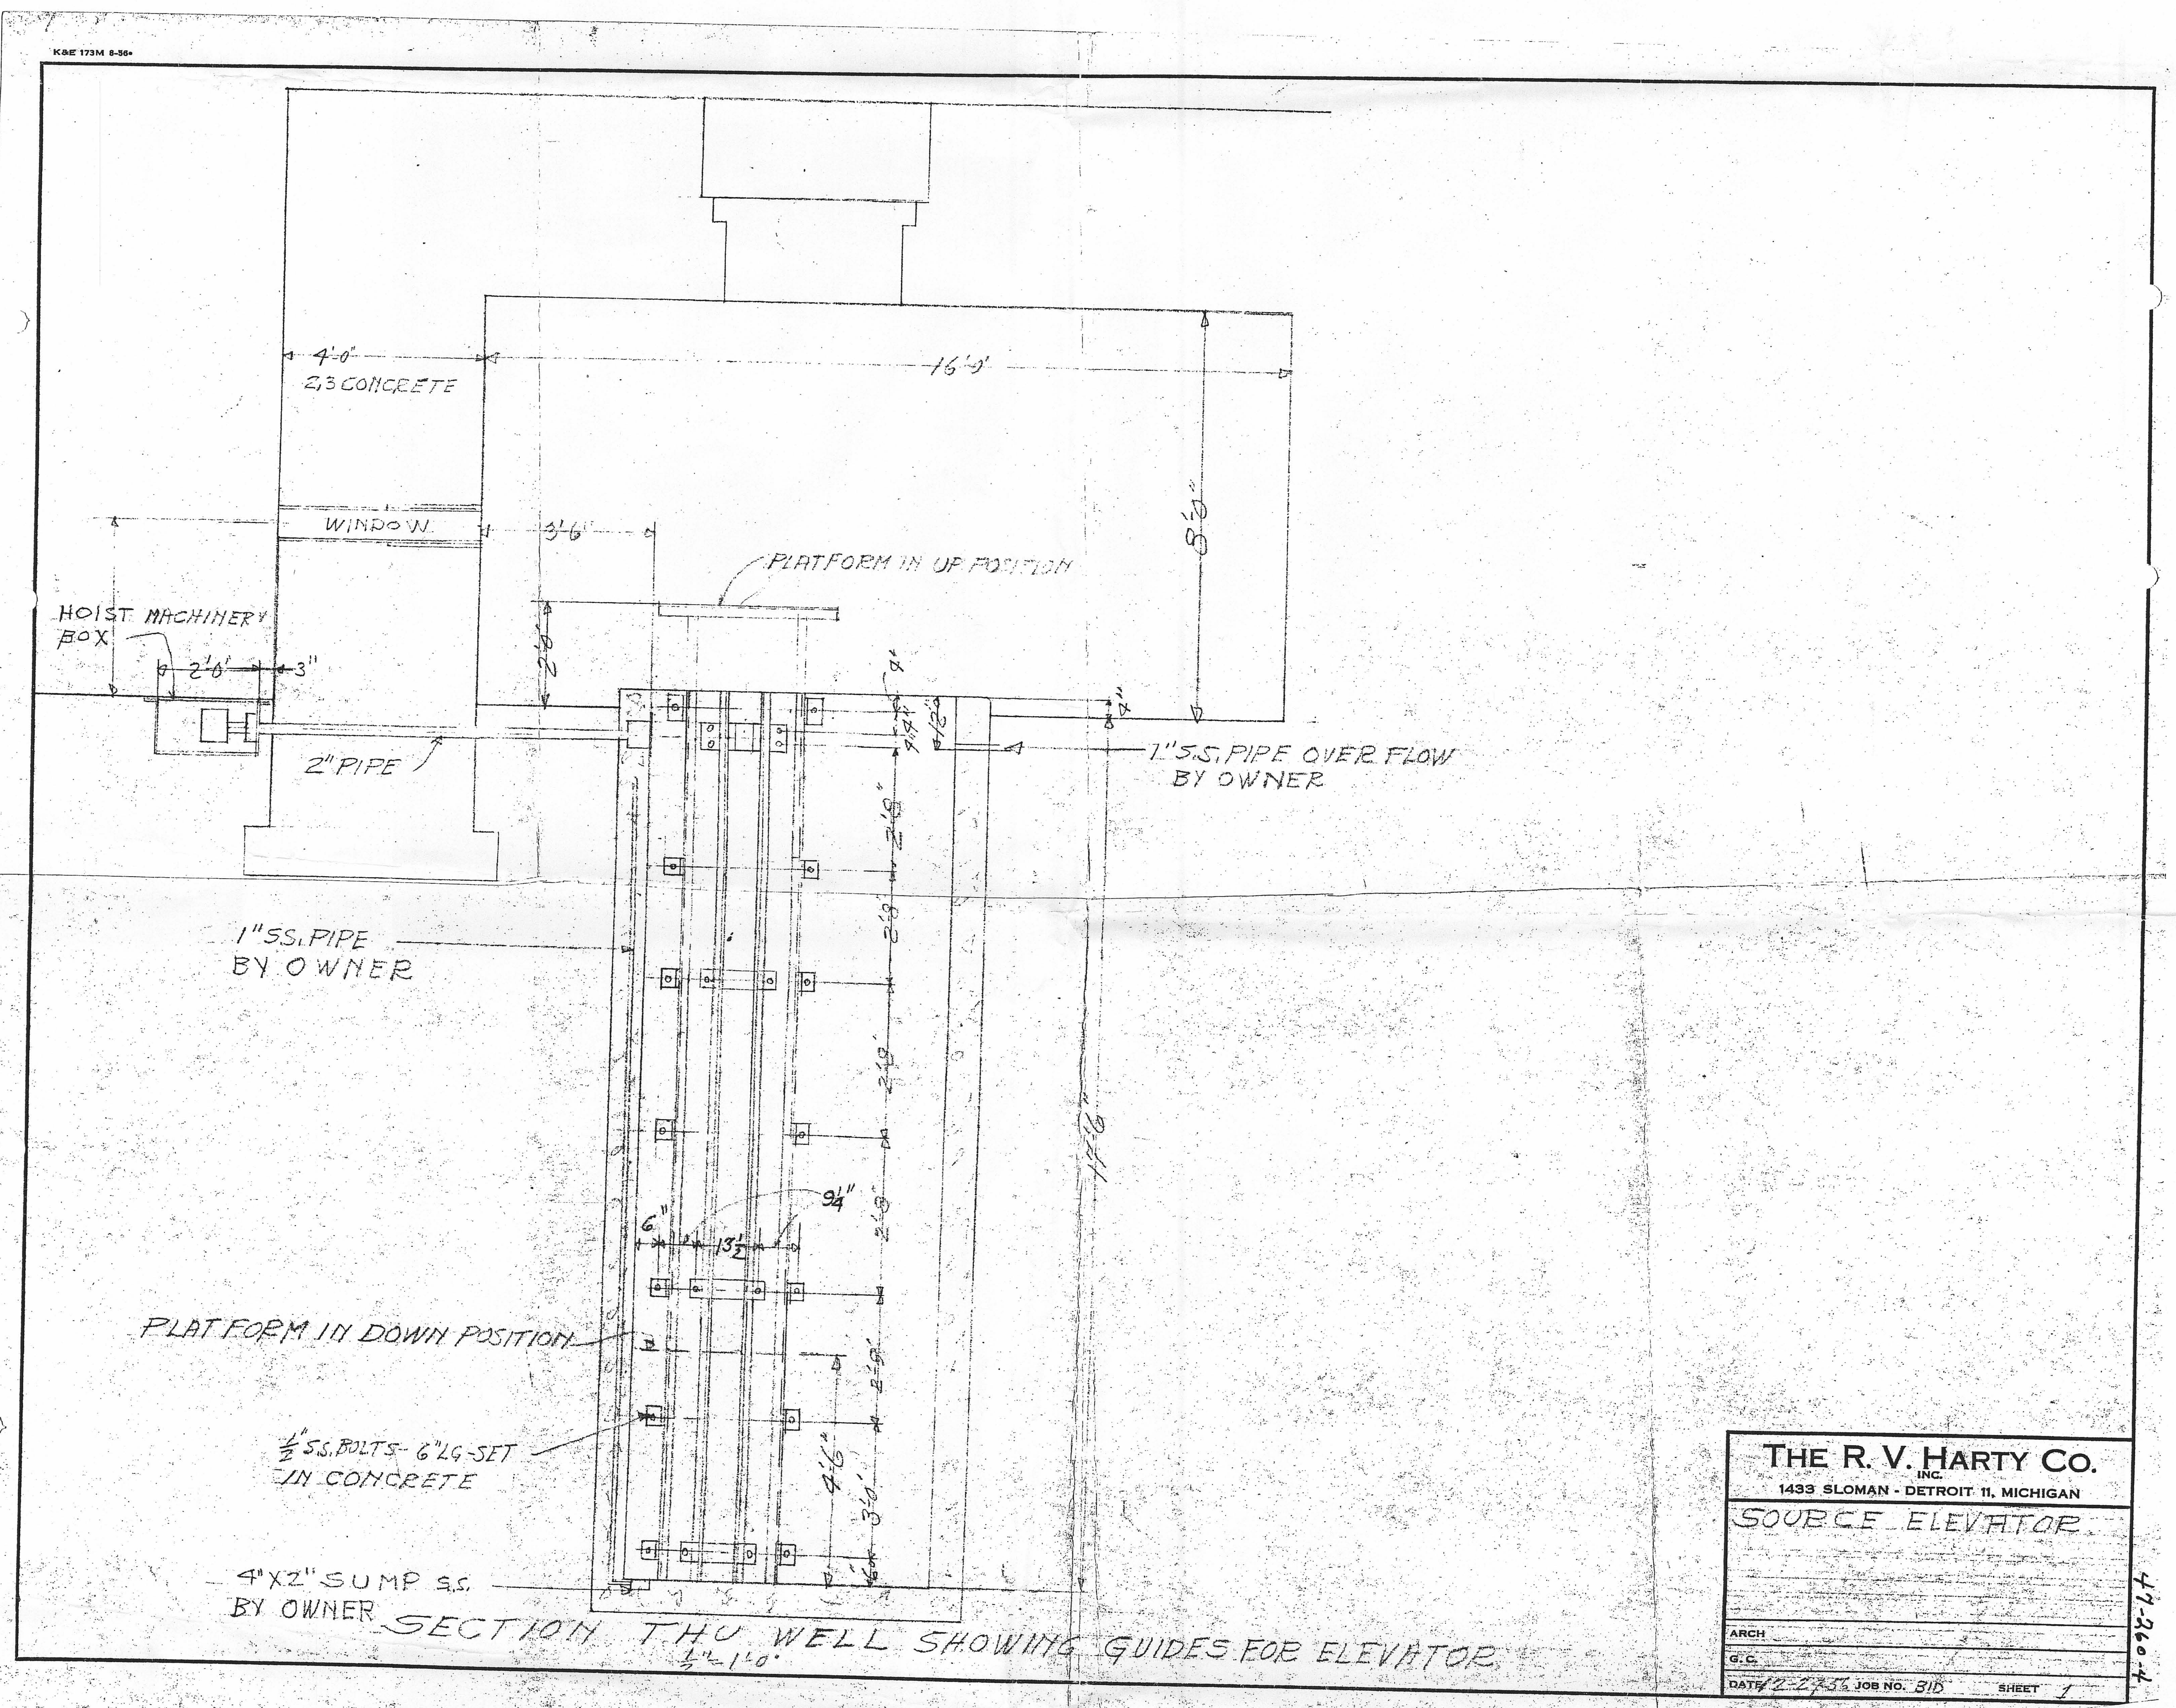
K&E 173M 8-56
4'-0"
2,3 CONCRETE
16'-0'
8'-0"
WINDOW
3'-6"
PLATFORM IN UP POSITION
HOIST MACHINERY BOX
2'-0"
3"
2'-0"
2" PIPE
1" S.S. PIPE OVER FLOW BY OWNER
1" S.S. PIPE BY OWNER
2'-8"
9¼"
6"
13½
17'-6"
PLATFORM IN DOWN POSITION
½" S.S. BOLTS - 6" LG - SET IN CONCRETE
4'-6"
3'-0"
4"X2" SUMP S.S. BY OWNER
SECTION THU WELL SHOWING GUIDES FOR ELEVATOR
½"=1'-0"
THE R. V. HARTY CO. INC.
1433 SLOMAN - DETROIT 11, MICHIGAN
SOURCE ELEVATOR
ARCH
G.C.
DATE 12-27-56 JOB NO. 810 SHEET 1
47-260-4

E-8

D-01