For AEC Approval only (not for Const)
4-9-57

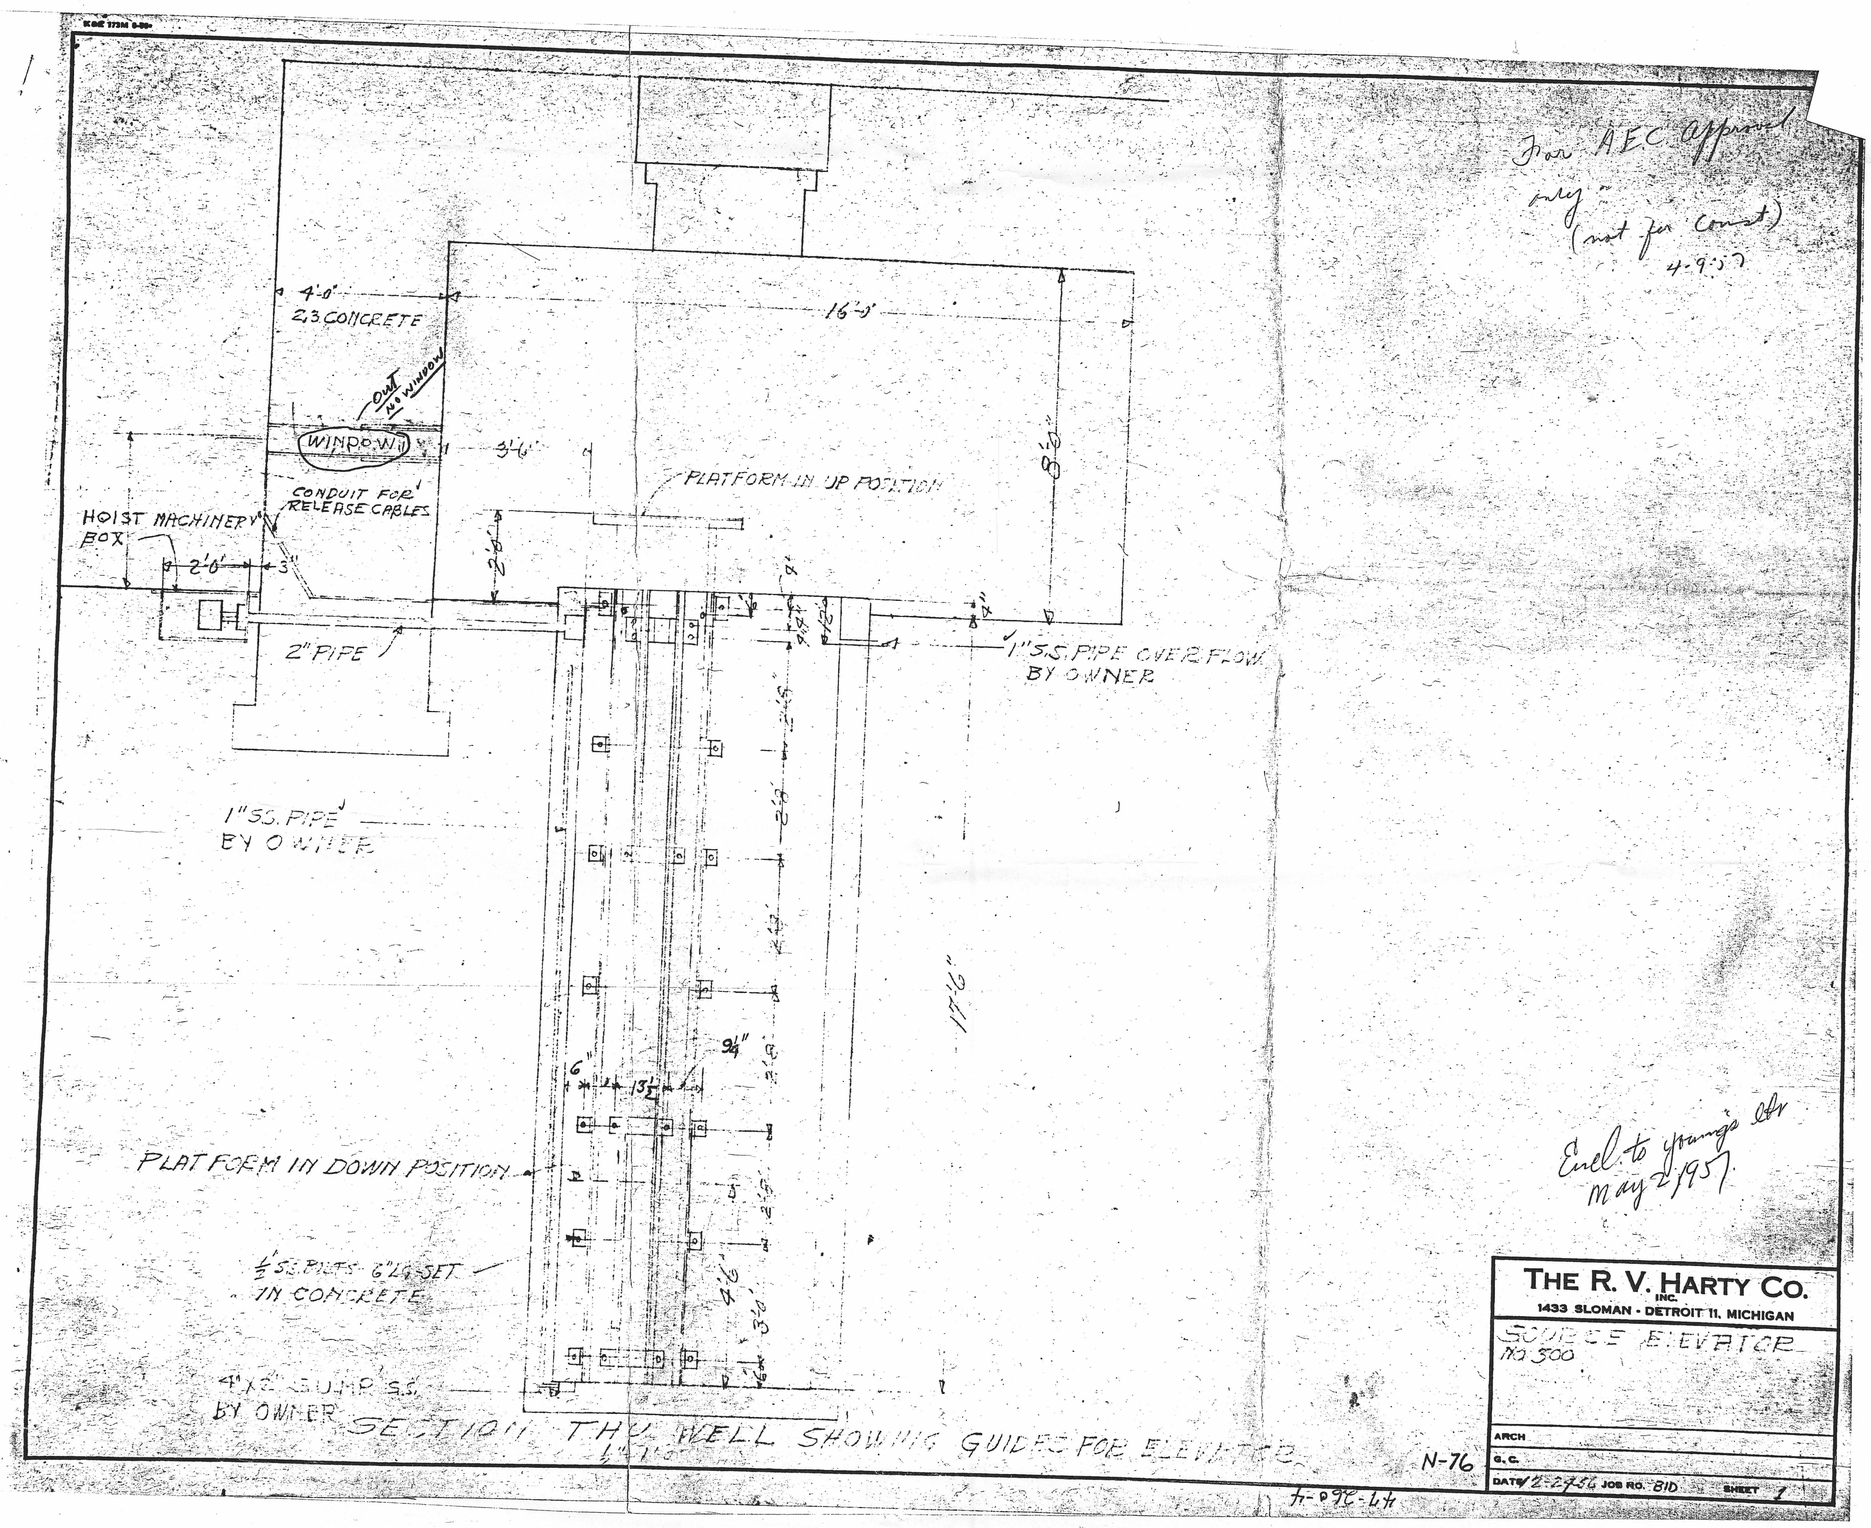

Encl. to yours of May 2 1957

THE R. V. HARTY CO. INC.
1433 SLOMAN - DETROIT 11, MICHIGAN

SUBJECT ELEVATOR
NO 500

ARCH
G. C.
DATE 2-27-56 JOB NO. 810 SHEET 1

D-02 E8